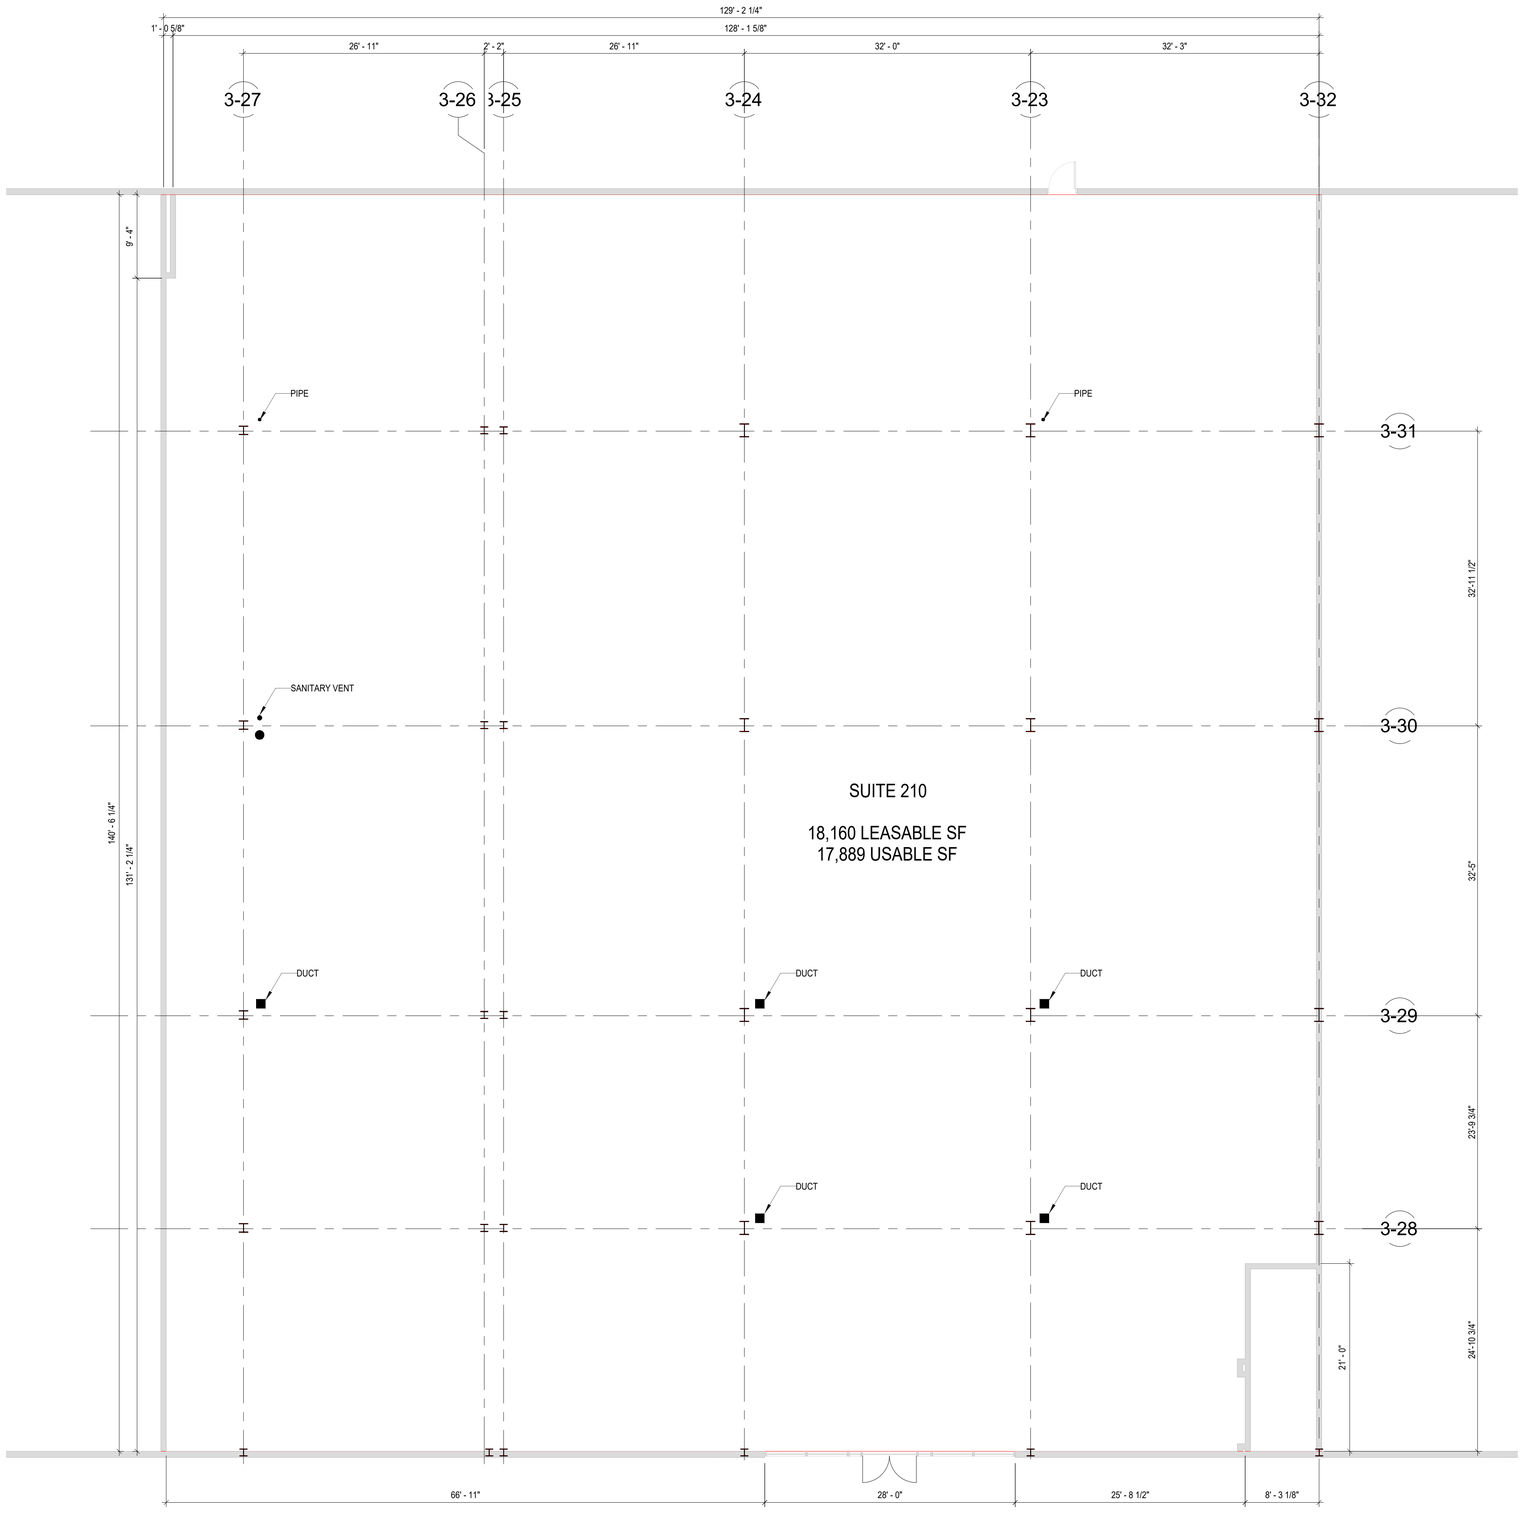

WALL LEGEND

- EXISTING WALL
- NEW FULL HEIGHT WALL
- NEW INTERIOR LOW WALL

1 EXISTING FLOOR PLAN
1/8" = 1'-0"

MAYU GROUP
innovative design

84 NE LOOP 410 STE #129
SAN ANTONIO, TX 78216
STUDIO@MAYU-GROUP.COM

THIS DRAWING IS AN INSTRUMENT OF SERVICE AND SHALL REMAIN THE PROPERTY OF MAYU GROUP, LLC, WHETHER THE PROJECT FOR WHICH IT IS INTENDED IS CONSTRUCTED OR NOT. THIS DRAWING AND THE CONCEPTS AND IDEAS CONTAINED HEREIN SHALL NOT BE USED, COPIED OR RETAINED WITHOUT THE EXPRESS WRITTEN APPROVAL OF MAYU GROUP, LLC.

SUBMISSION OR DISTRIBUTION OF THIS DRAWING TO MEET OFFICIAL REGULATORY REQUIREMENTS OR FOR OTHER PURPOSES IN CONNECTION WITH THE PROJECT IS NOT TO BE CONSTRUED AS PUBLICATION IN DEROGATION OF ANY OF THE RIGHTS OF MAYU GROUP LLC. ANY ABRIDGEMENT OR VIOLATION OF THE RIGHTS OF MAYU GROUP SHALL BE PROSECUTED TO THE FULLEST EXTENT POSSIBLE UNDER THE LAW.

WARNING:
ALL MAYU-GROUP LLC PLANS ARE COPYRIGHTED AND MAY NOT BE USED BY OTHER IN WHOLE OR IN PART.

PROJECT:

THE PLAZA

742 NW LOOP 410, STE 210
SAN ANTONIO, TX 78216

No.	Description	Date

EXISTING FLOOR PLAN

A1.1

DRAWN BY:
Project No. -
REVIEWED BY:
DATE: 04/23/2026