= 2 x Cat6 Drops

= 3 x Cat6 Drops

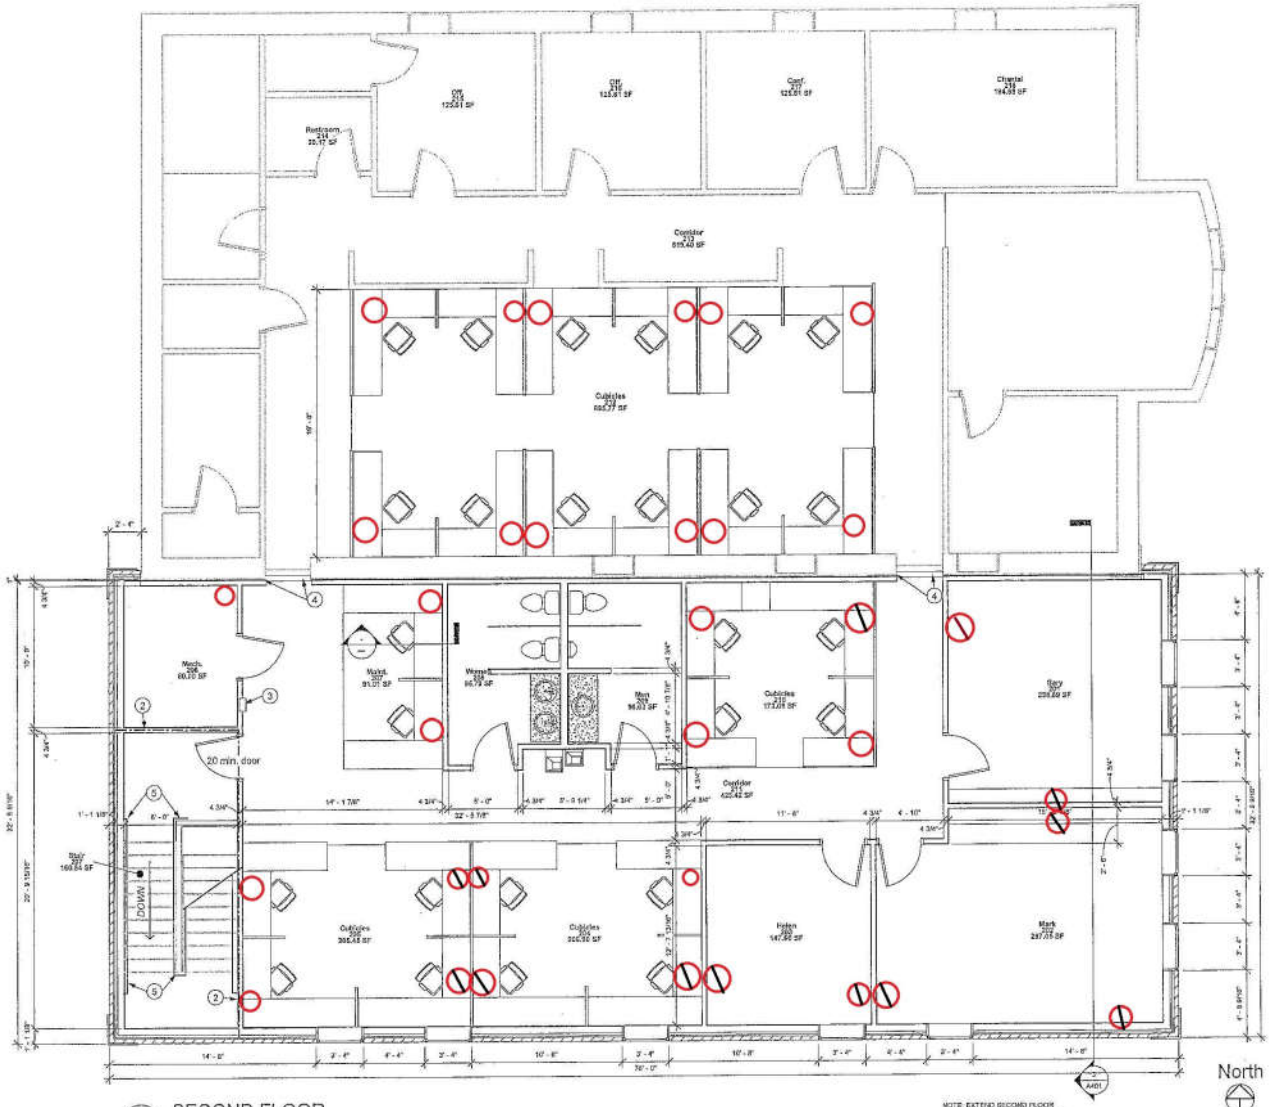

1 SECOND FLOOR
1/4" = 1'-0"

NOTE: EXTEND SECOND FLOOR PARTITIONS TO BOTTOM OF ROOF TRUSSES.

STUCK ASSOCIATES
ARCHITECTURE INTERIOR DESIGN
Phone: (501) 376-0309 1309 South Allen Street
www.stuckarch.com Little Rock, AR 72202
ARCHITECTURE • PLANNING • INTERIOR DESIGN

Copyright © 2013 by
Stuck Associates, PLLC
All Rights Reserved

ARM Building Addition

4016 Stanislaus Street, Little Rock, Arkansas

SECOND FLOOR PLAN

Consultants:

Seal:

REGISTERED ARCHITECT
CL-132
ARKANSAS
NOT FOR CONSTRUCTION

Issues:

Designed By: Designer	Drawn By: Author
Project Number:	3833
Date:	5.13.2014
Scale:	1/4" = 1'-0"

Sheet Number:

A102