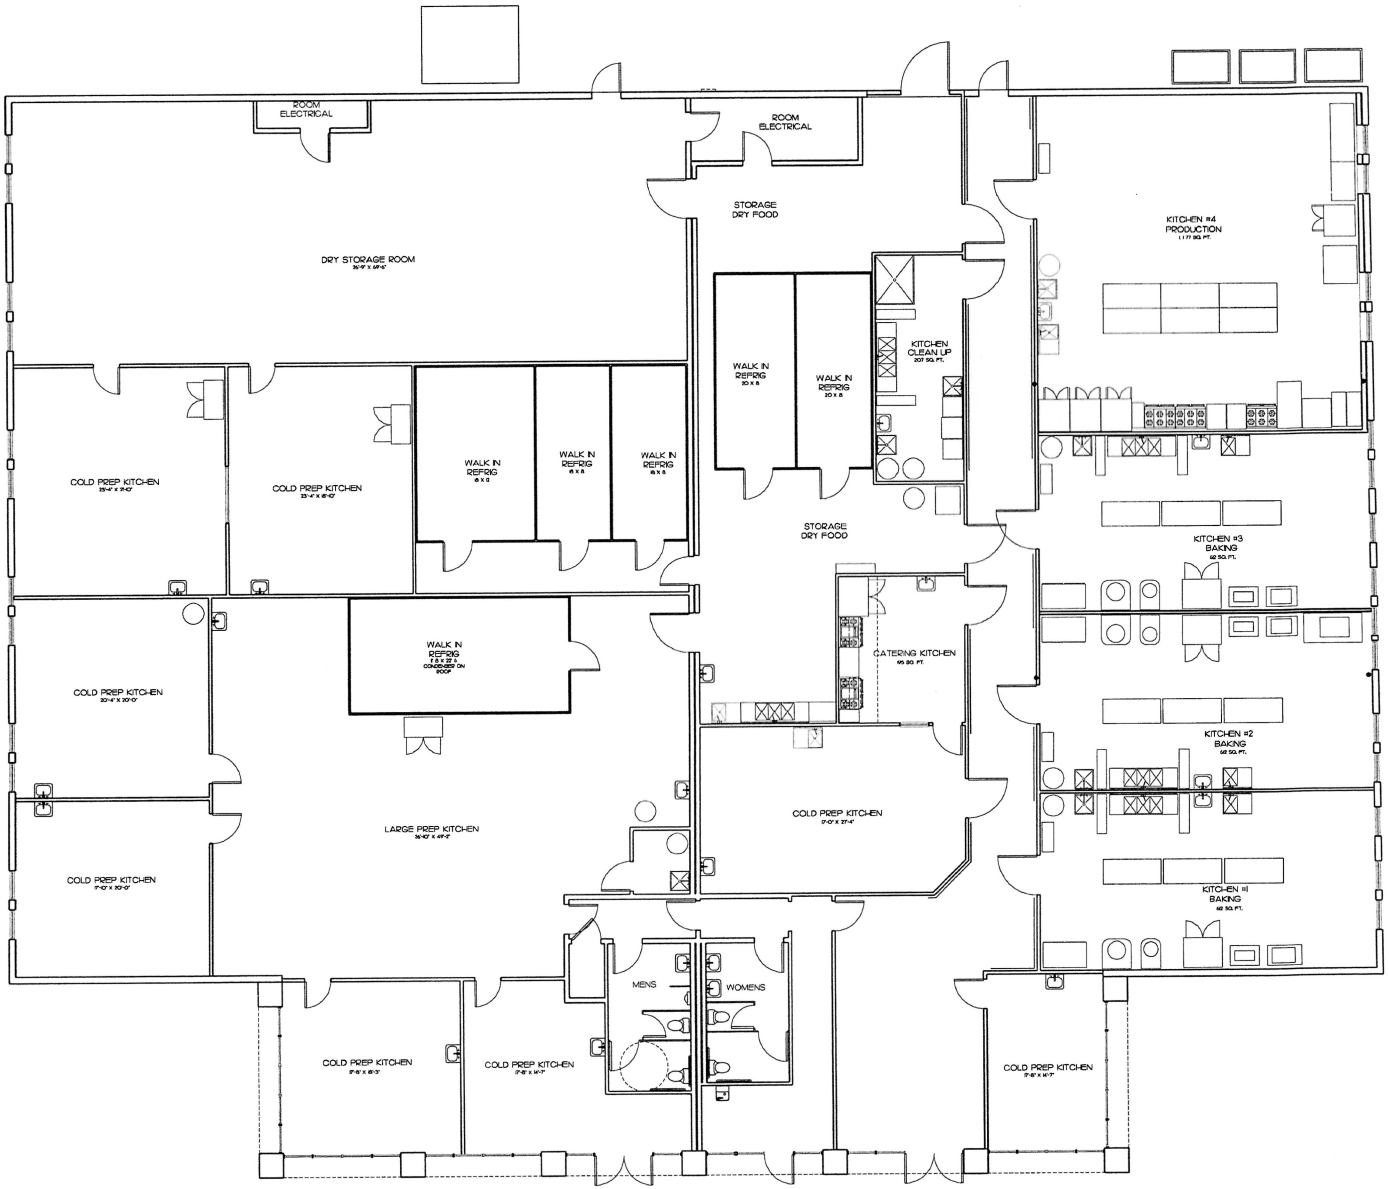

FULL FLOOR PLAN
SCALE : N.T.S.

REVISIONS:

DRAWN BY: T. WAUGH

MONTBELLO GREEN
4897 OAKLAND STREET
DENVER, COLORADO

waugh & associates
architecture • planning • solar design
po box 498 • niwot, colorado • 80544 • 720•494•9202
e-mail info@waughandassociates.net
www.waughandassociates.net

SHEET NO.: A6
DATE: 20 APRIL 2026

FULL FLOOR PLAN