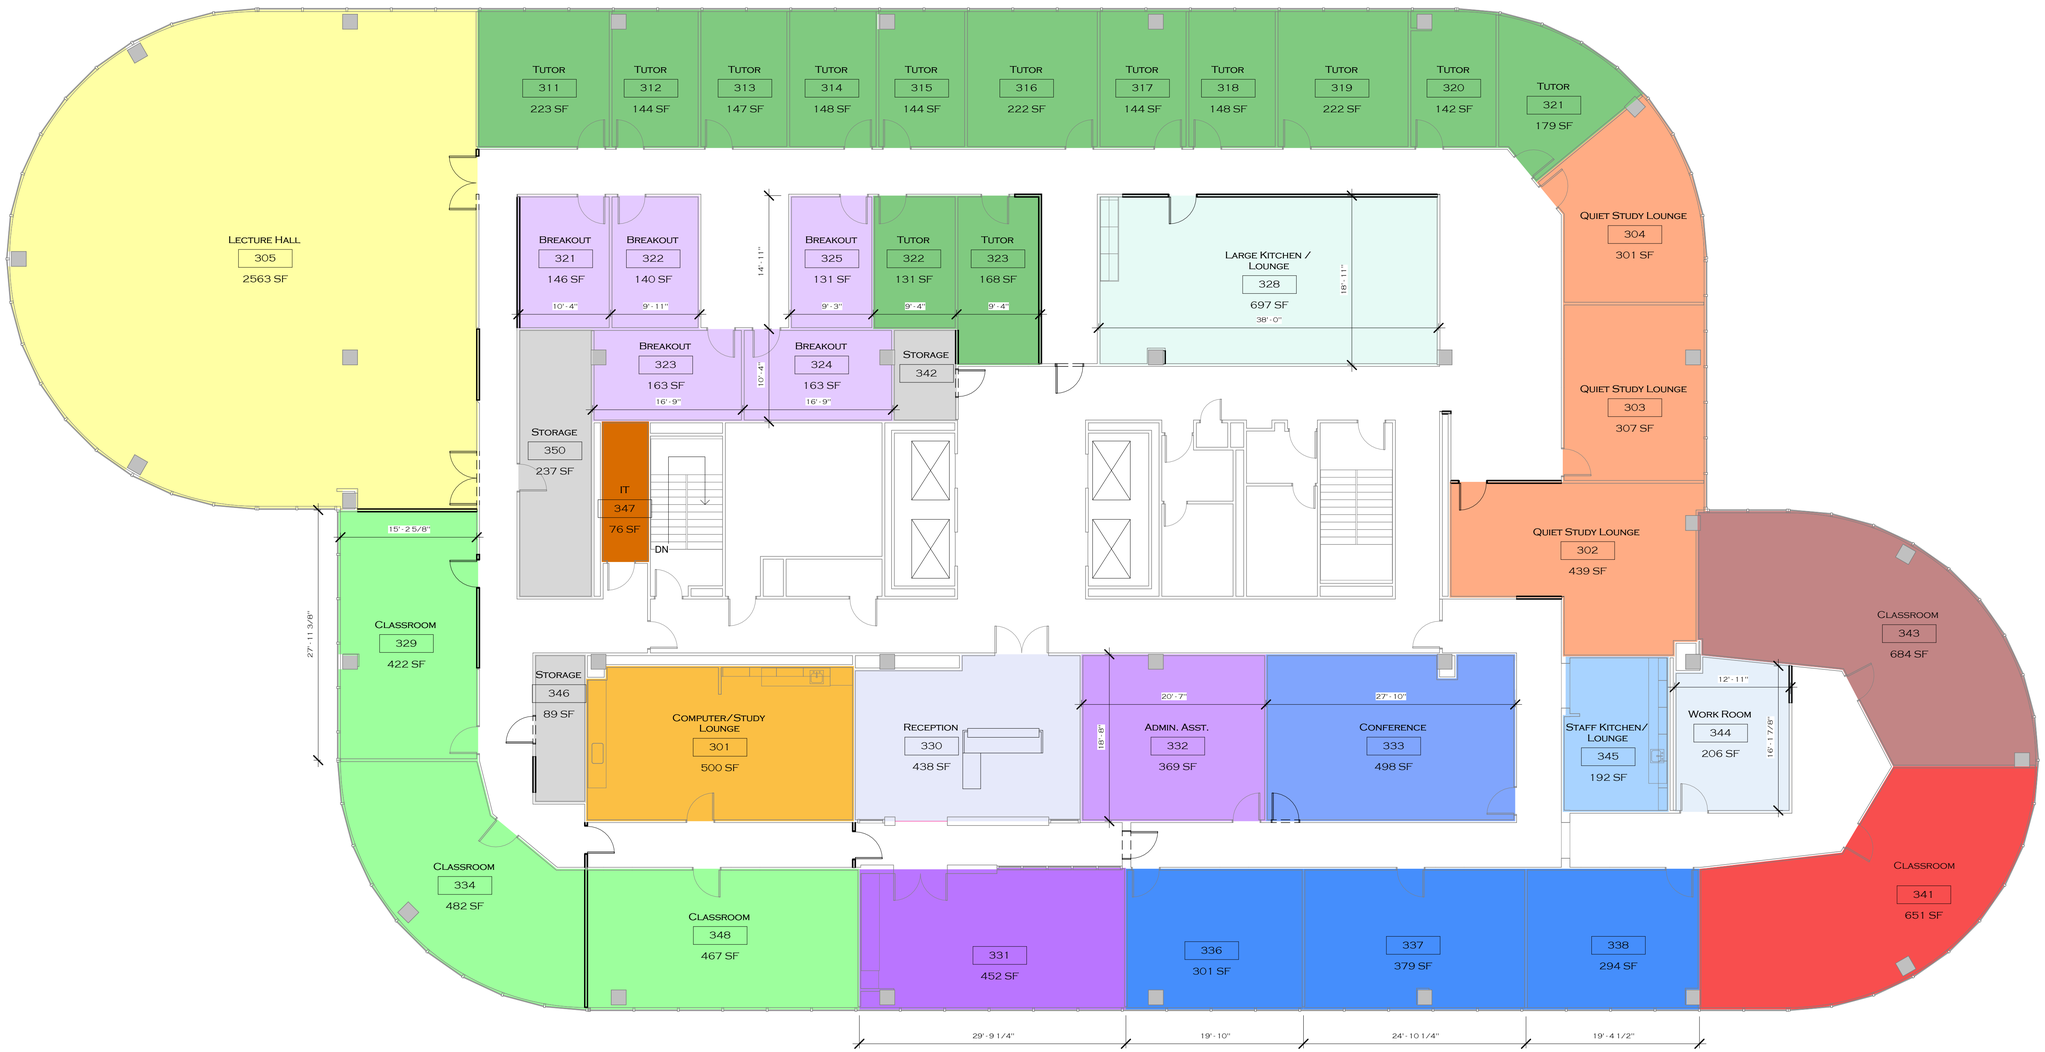

1 3rd Floor - New
1/8" = 1'-0"

RG DESIGNS

In Collaboration with
LISTI ARCHITECTS
Residential • Commercial • Land Planning

9225 Katy Freeway, Suite 103
Houston, Texas 77024
Phone: 713.449.9191 Fax: 713.893.6901
rick@rgrothueadesigns.com

Texas Institute of Building Design
AIBD Member American Institute of Building Design

Mary and Thomas Realty LLC

3rd Floor

2 Northpoint Drive, Houston, Texas 77060

Signed: 06/16/20 | Expires: 31 August 2022

No.	Description	Date

Last Modified:
2/7/2023 8:05:17 AM

Last Plot:
E:\Drafter-Rrosa\-Jobs\2018\2018 Tuyo Investments\2018.0012 Cornerstone\2018.0012R - Cornerstone Northpoint.dwg
Feb 07, 2023

Job Number:
2018.0012

Sheet Name:
3rd Floor Plan

Sheet Number:
A3.4