SITE PLAN

LOCATION: 3263 I-30, Caddo Mills, TX 75135, USA
PARCEL ID: 22944
LEGAL DESCR.,: A0193 CLARK JOSEPH E,
TRACT 7, ACRES 5.31

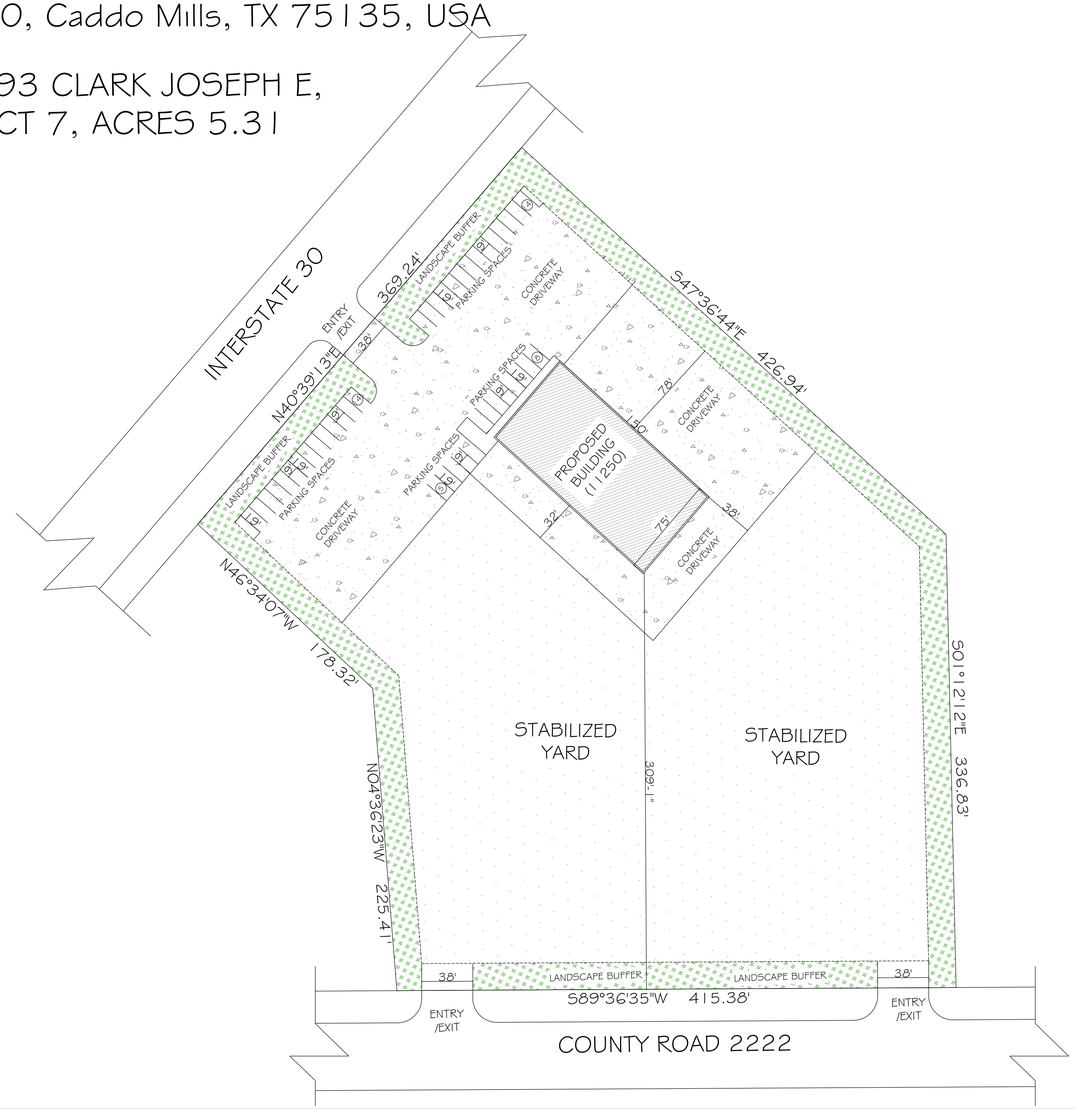

N

VICINITY MAP

SCOPE OF WORK

-SITE PLAN OF THE PROPERTY UNDER REVIEW SHOWING THE PROPOSED DEVELOPMENT.

LOT SIZE

5.31 Acres
=
231,304 SF

SHEET TITLE

SITE PLAN

LOT OWNER:

360 TIRE RECYCLING GROUP LLC

CLAD DESIGN

Architects , Planners & Project Managers

carson@cladarchitecturedesign.com

ARCHITECT	Carson Lauderdale		
DRAWN	Carson Lauderdale		
CHECKED BY	Carson Lauderdale		
SCALE:	1":40'	DATE	12-22-2024

SHEET NO.

001

GRAPHIC SCALE
0 50' 100'
(IN FEET)
1 inch = 40 ft.

01 SITE PLAN
SCALE: 1" = 40'

08/01/2024

DESIGNED CARSON LAUDERDALE

ARCHITECT/DESIGNER:
CL ARCHITECTS AND DESIGN, LLC
3310 53RD
LUBBOCK, TX 79413
P: 432.444.1986

M&D COMMERCIAL GROUP
3263 I-30, CADDO MILLS, TEXAS 75135

DATE:
12/23/2024

PROJECT NUMBER:
24020

NO	DATE

DRAWINGS ISSUED FOR:
CONSTRUCTION

SHEET NUMBER
A1.0

SITE PLAN

COPYRIGHT © 2024