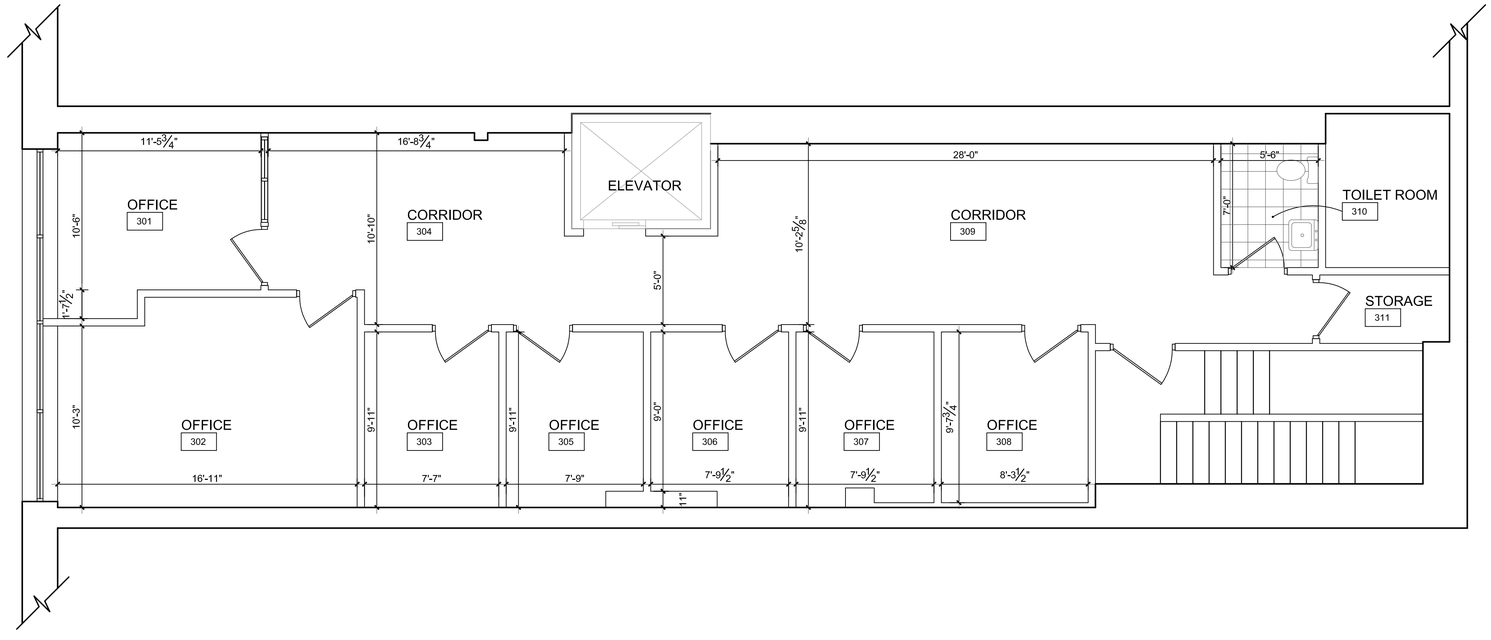

THIRD FLOOR PLAN

SCALE: 1/4"= 1'-0"

CIMINELLI Development Company, Inc.

PRELIMINARY

NOT FOR CONSTRUCTION

No.	Description	Date

REVISIONS

B.I. INC.

475 MAIN STREET

CIMINELLI DEVELOPMENT CO. INC.
WILLIAMSVILLE, NEW YORK

THIRD FLOOR PLAN

LAUER-MANGUSO & ASSOCIATES ARCHITECTS
4080 Ridge Lea Road
Buffalo, N.Y. 14228
(716)837-0833

Date: 7/08/09
Drawn By: AJP
Checked By:
Job Number: 09188

Drawing No. A-1.1

WARNING: It is a violation of Section 7209, Subdivision 2, of The New York State Law for any persons, unless acting under the direction of a Licensed Architect or Professional Engineer, to alter in any way, plans, specifications, or reports to which the seal of a Licensed Architect or Professional Engineer has been applied.

LAUER MANGUSO & ASSOC. ARCHITECTS These documents and their contents are the property of Lauer-Manguso and are issued only for the specific project noted on these drawings. Any reproductions, revisions, or modifications of these documents without the expressed written consent of Lauer-Manguso is prohibited by law.