LEGEND
- EXISTING SHELVING
- RELOCATED SHELVING
- NEW SHELVING
- DEMO SHELVING

SAN PEDRO, TX #0734
CONCEPTUAL FLOOR PLAN

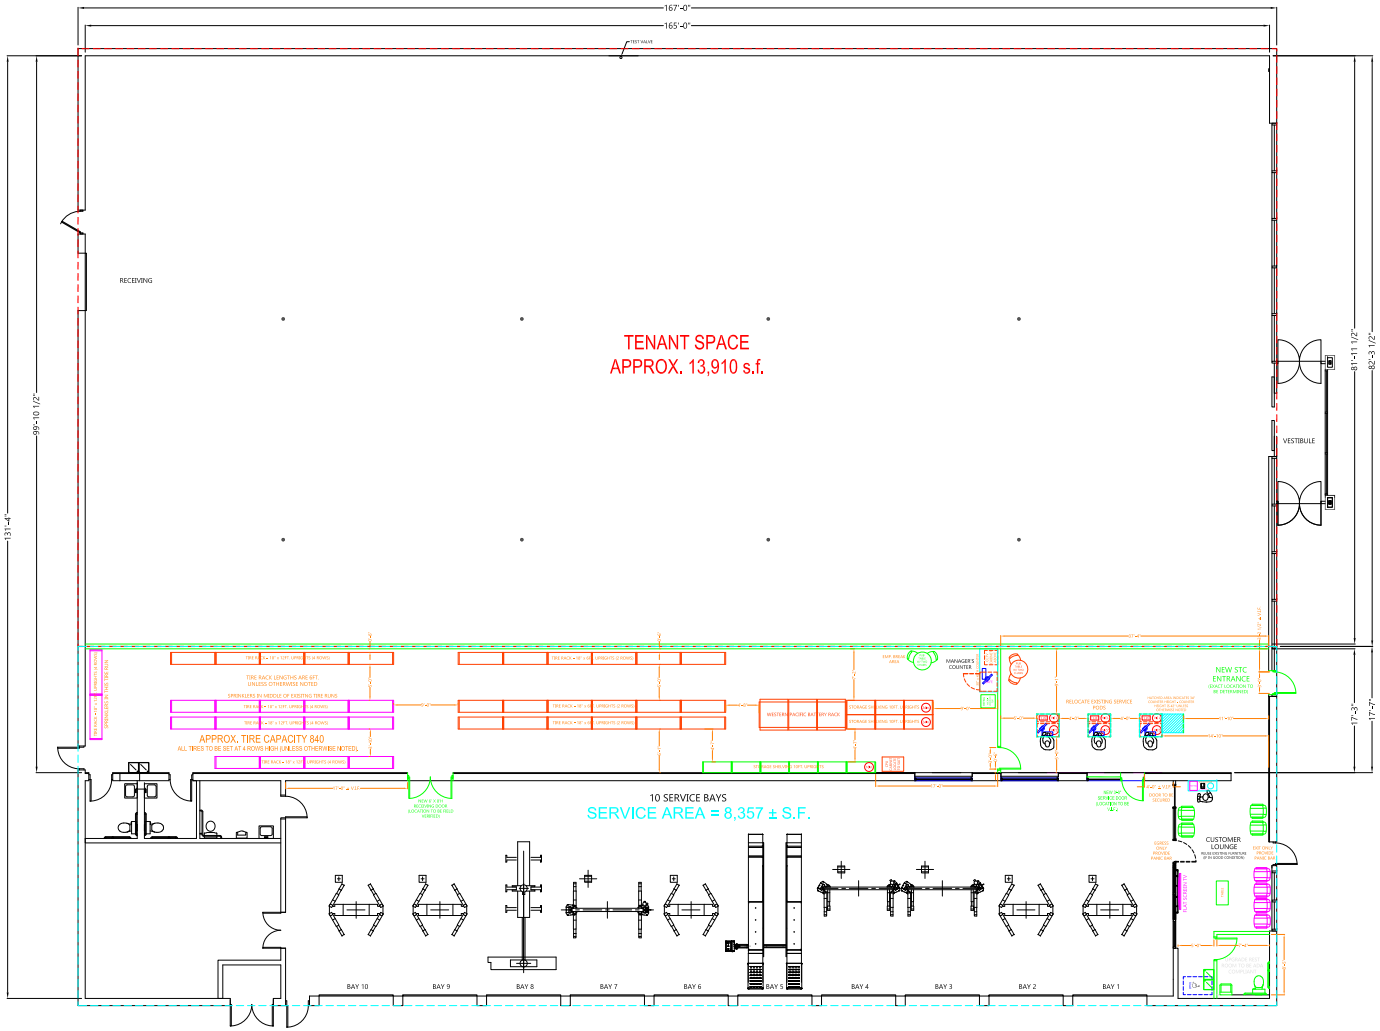

PEPBOYS AUTO
Corporate Area Design DEPARTMENT

REVISIONS

REV.	DESCRIPTION	DATE	REV.	DESCRIPTION	DATE

SQ. FT. INFORMATION
RETAIL -
STOCK -
SERVICE -

INSIDE AREA -
OUTSIDE AREA -

PEPBOYS AUTO
STORE #0734
SAN PEDRO, TX

DRAWING INFORMATION

File No.	0734
Date:	04/05/11
Drawn by:	T.T.
Approved by:	
Scale:	1/8" = 1'

Drawing Title
FIXTURE PLAN

File Name
0734

Rev.