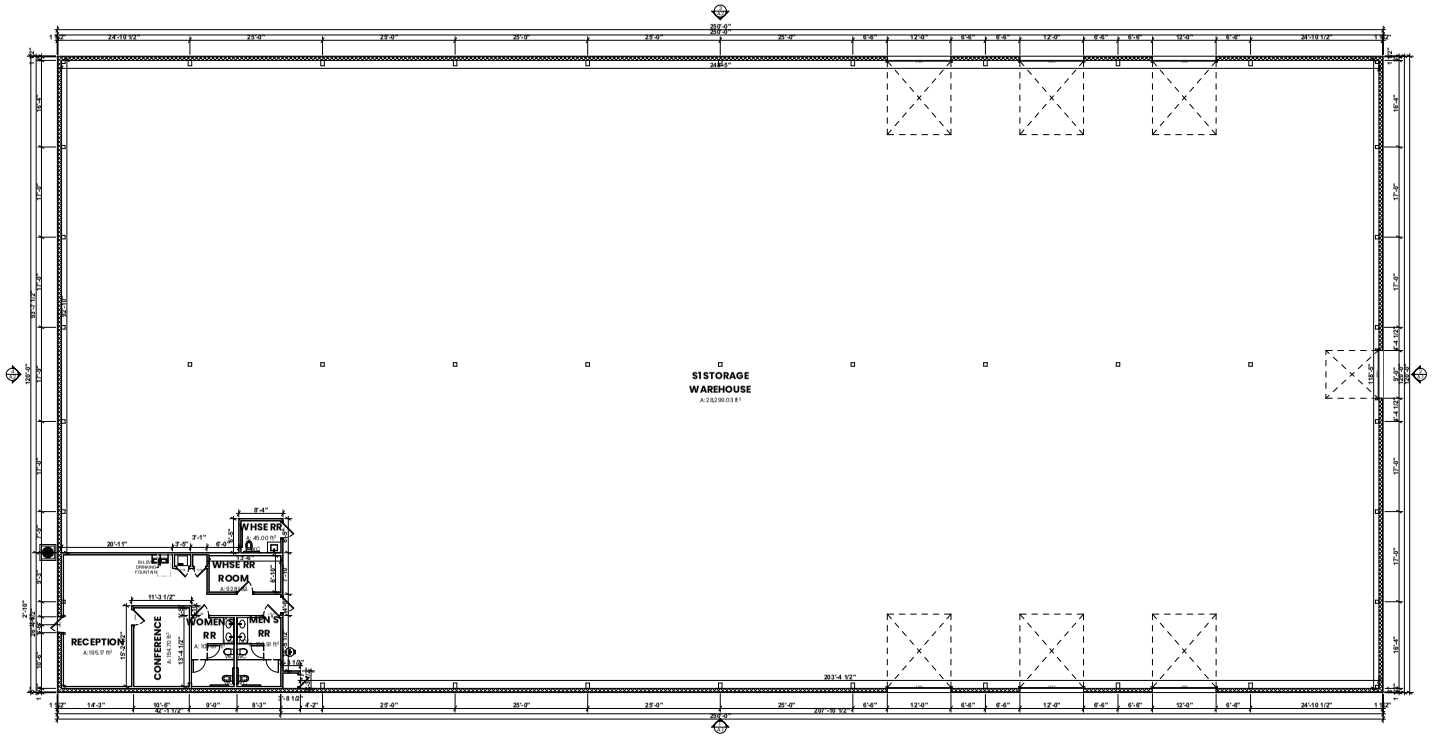


A.10 FIRST FLOOR (SCALED)
3/32" = 1'-0"

PRELIMINARY SET NOT TO BE USED FOR CONSTRUCTION OR PERMITTING

WPA
WALKER-PEREZ
ASSOCIATES
ARCHITECTURAL SERVICES

CURRENTLY LEASING OFFICE SPACE AT:
-

RD ARCHITECT

2350, CENTRAL BLVD.
BROWNSVILLE, TEXAS
CONTACT:
956-443-0235
info@rdhome.com

DATE:
3/30/2026

RD HOME, HERBY RESERVES ITS COMMON COPYRIGHT LAW & OTHER PROPERTY RIGHTS IN THESE PLANS & DESIGNS. THESE PLANS & DESIGNS ARE NOT TO BE REPRODUCED, CHANGED OR COPIED IN ANY FORM OR MANNER WHATSOEVER, NOR ARE THEY TO BE ASSIGNED TO ANY THIRD PARTY WITHOUT FIRST OBTAINING THE EXPRESS WRITTEN PERMISSION FROM RD HOME WRITTEN DIMENSIONS ON THESE DRAWINGS SHALL HAVE PRECEDENCE OVER SCALE DIMENSIONS. CONTRACTORS SHALL VERIFY & BE RESPONSIBLE FOR ALL DIMENSIONS AND CONDITIONS OF THE JOB RD HOME TAKES NO RESPONSIBILITY FOR THE CONSTRUCTION OF THE RESIDENCE OR BUILDING. ANY REPRODUCTION OF THESE PRINTS IS PROHIBITED BY FEDERAL COPYRIGHT LAWS. ANY ILLEGAL REPRODUCTION WILL BE AGGRESSIVELY PURSUED TO THE FULLEST EXTENT OF THE COPYRIGHT LAW.

REVIEWS

| REVISED BY | APROVED BY | DATE |
|---|---|---|
| | | |

SIGNATURE & STAMP

LAYOUT NAME:
ROOF / FLOOR
P L A N

SHEET: 1 OF: 3

A.0