N DAYTON DEVELOPMENT

HUNZIKER

LOT DISPLAY

SEPTEMBER 2023

BOLTON & MENK

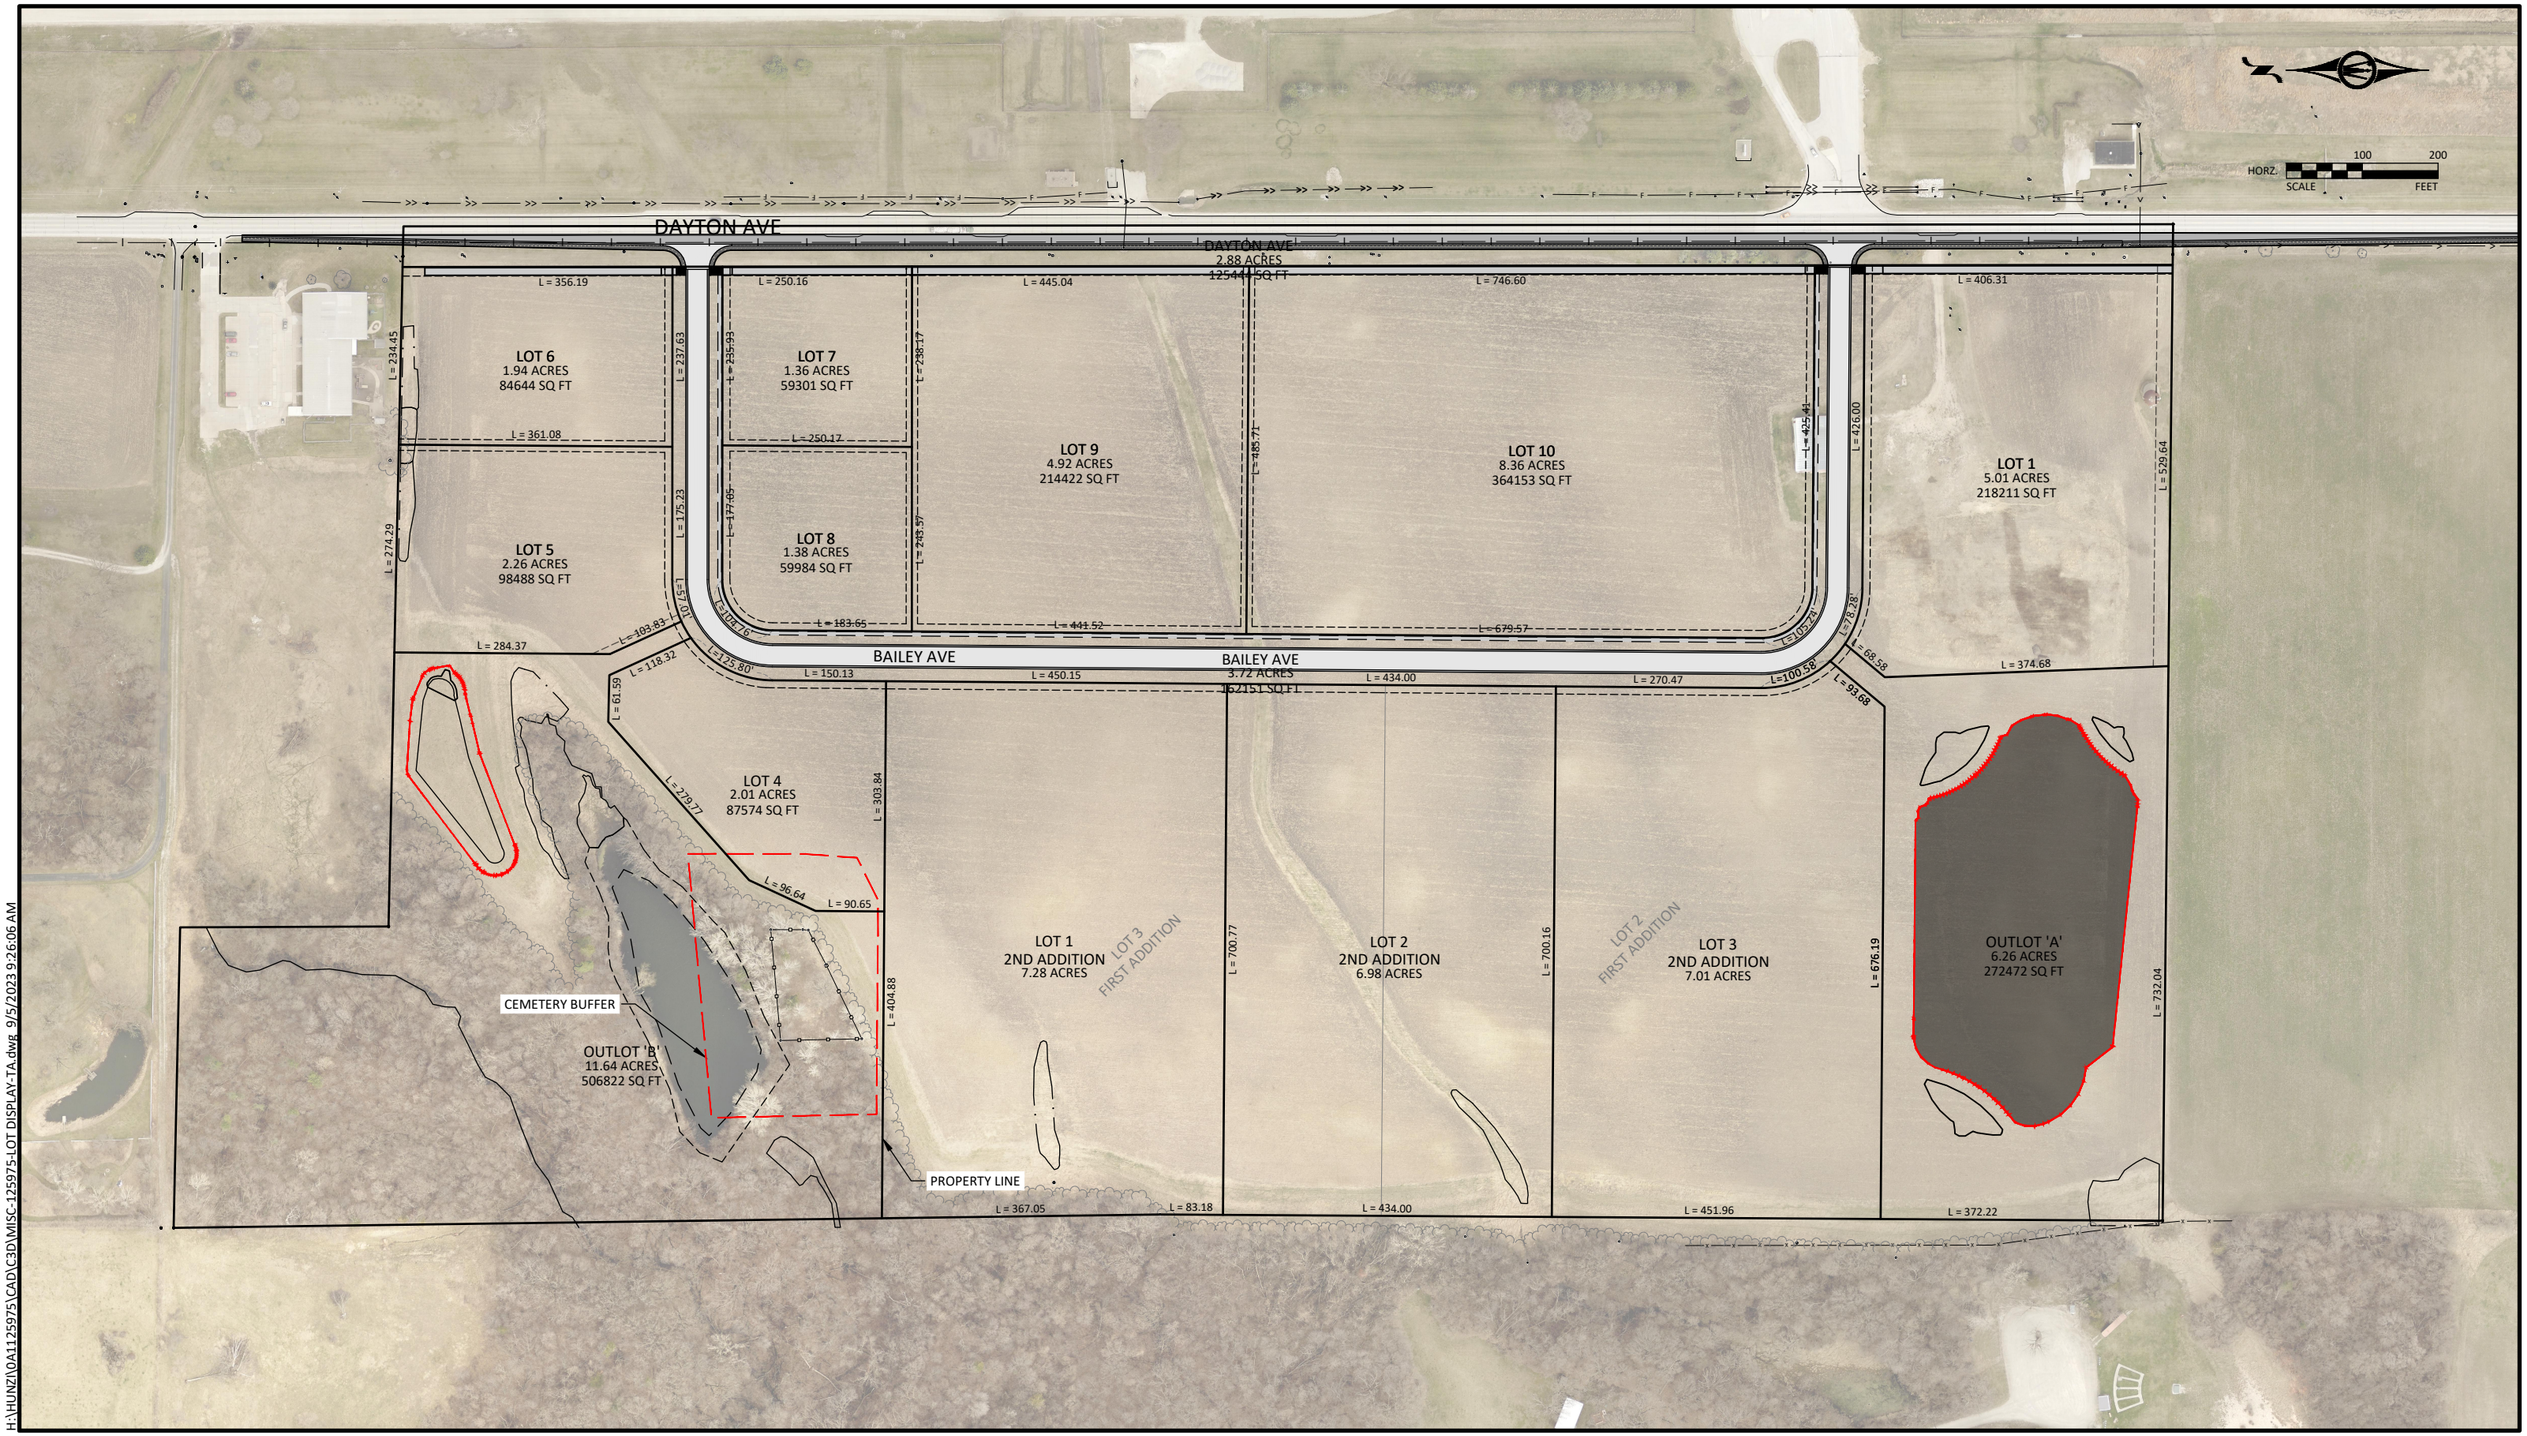

H:\HUNZI\0A1125975\CAD\C3D\MISC-125975-LOT DISPLAY-TA.dwg, 9/5/2023 9:26:06 AM