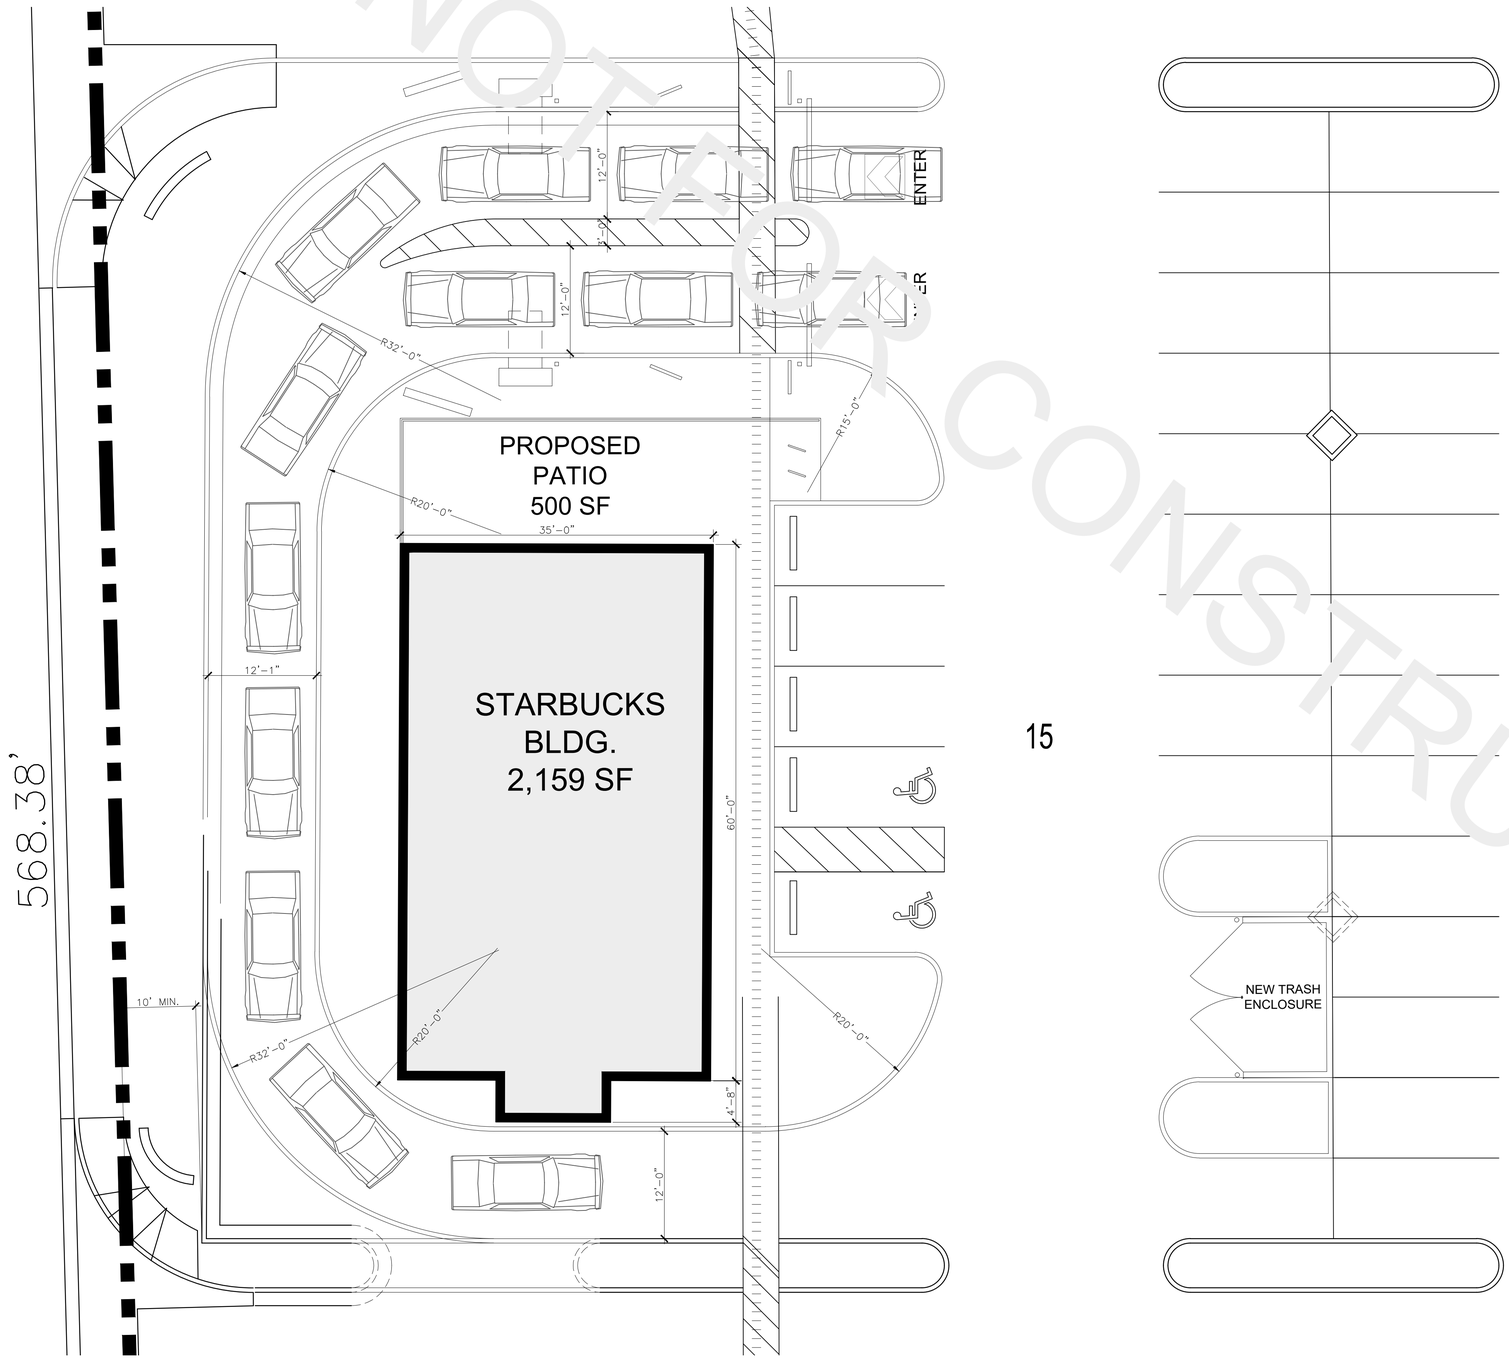

SITE PLAN
SCALE: 1/8"=1'-0"

N

NOT FOR CONSTRUCTION

STARBUCKS @ LAKE MEAD PAVILION - OPTION-2

momeni ENGINEERS, LLC.
CIVIL & STRUCTURAL ENGINEERING
3110 S. DURANGO DRIVE, SUITE 205
LAS VEGAS, NEVADA 89117
TEL: (702) 902-2444 FAX: (702) 248-8495