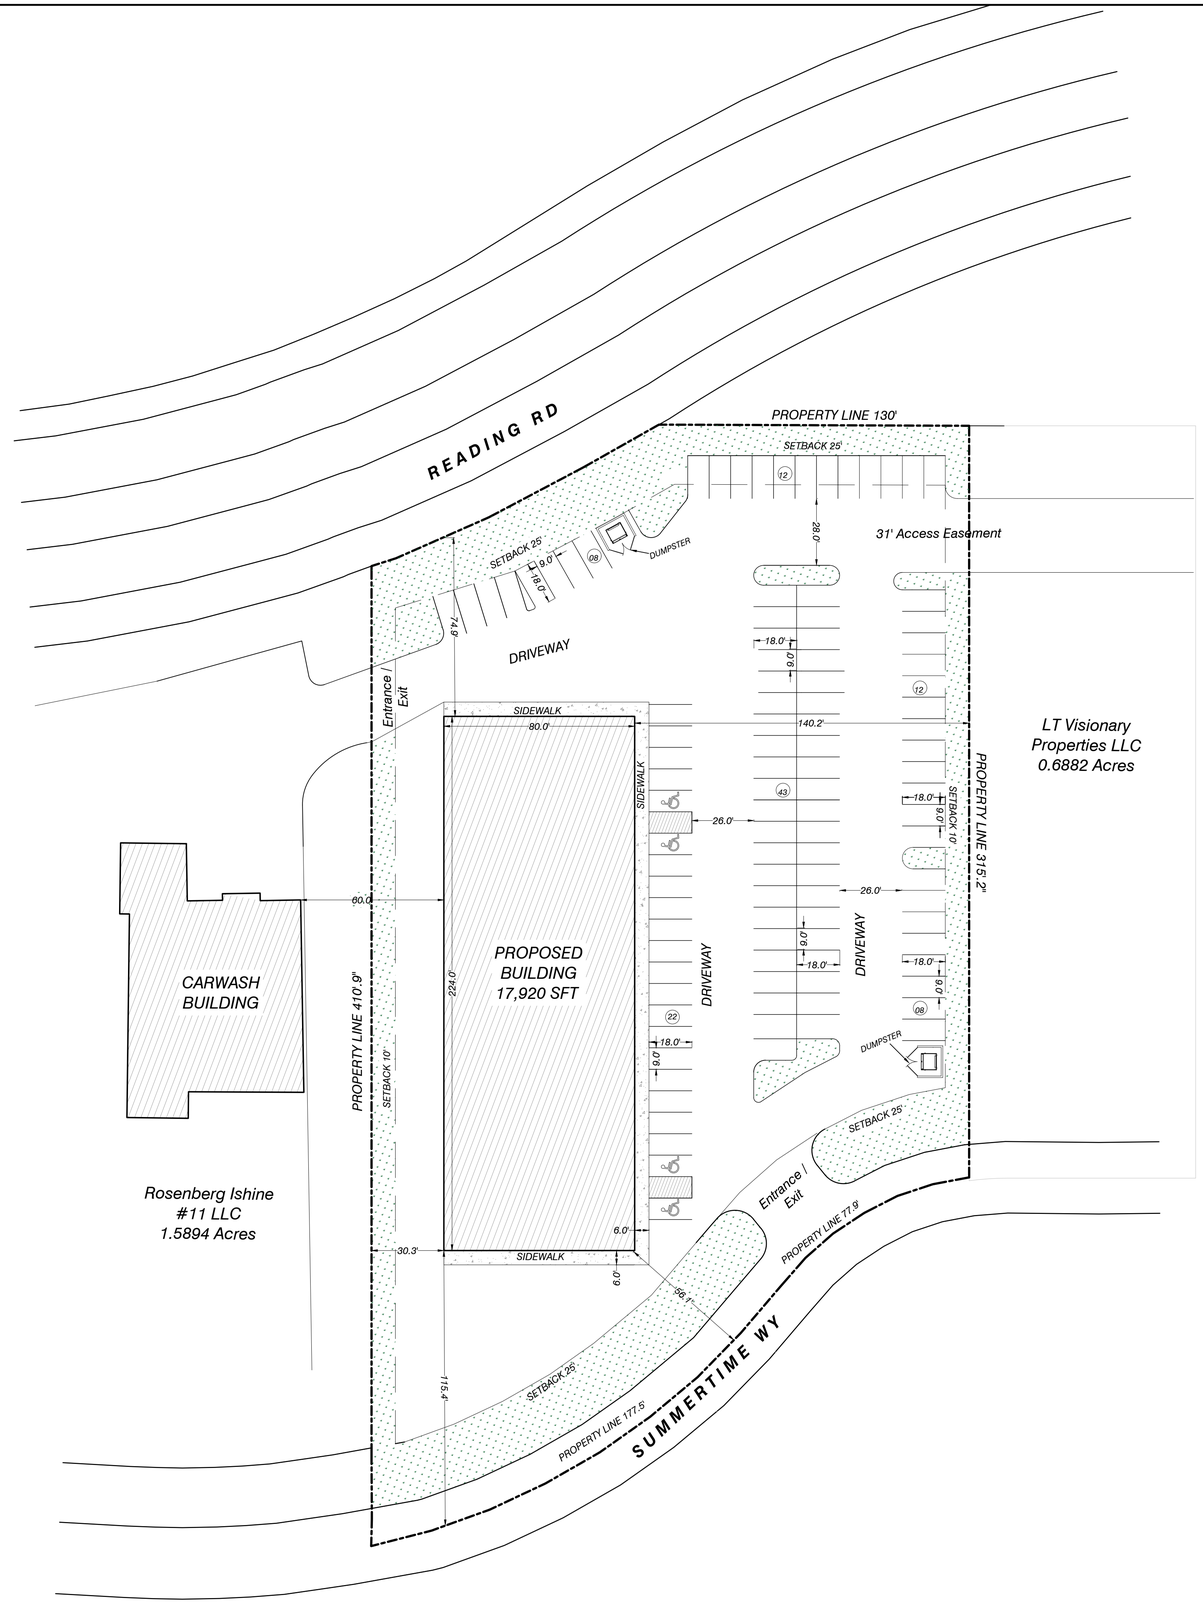

ARCHITECTURAL SITE PLAN

Scale 1"=30'-0

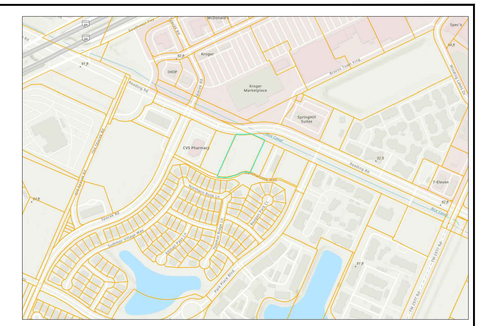

Vicinity Map

NTS

Property Details:

Address: Summertime Wy, Rosenberg, TX 77471
Parcel ID: 0187-00-000-0014-901
Lot Size: *2.2 Acre*
Legal Description: 0187 R E HANDY, ACRES 2.2318, Tract 2
Proposed Building:17,920 Sqft
Parking Required: *90*
Parking Provided: *102*
Ada Parking: *04*

SITE PLAN

Project:
Site Development Plan for
Summertime Wy, Rosenberg, TX 77471

Address:
Summertime Wy, Rosenberg, TX 77471

siteplan Architects
SitePlanArchitects.com
SitePlanArchitects@gmail.com

Issued For:	
Drawn by:	
Date:	4-May-26
Revision:	
Sheet	1
SIZE	24 X 36