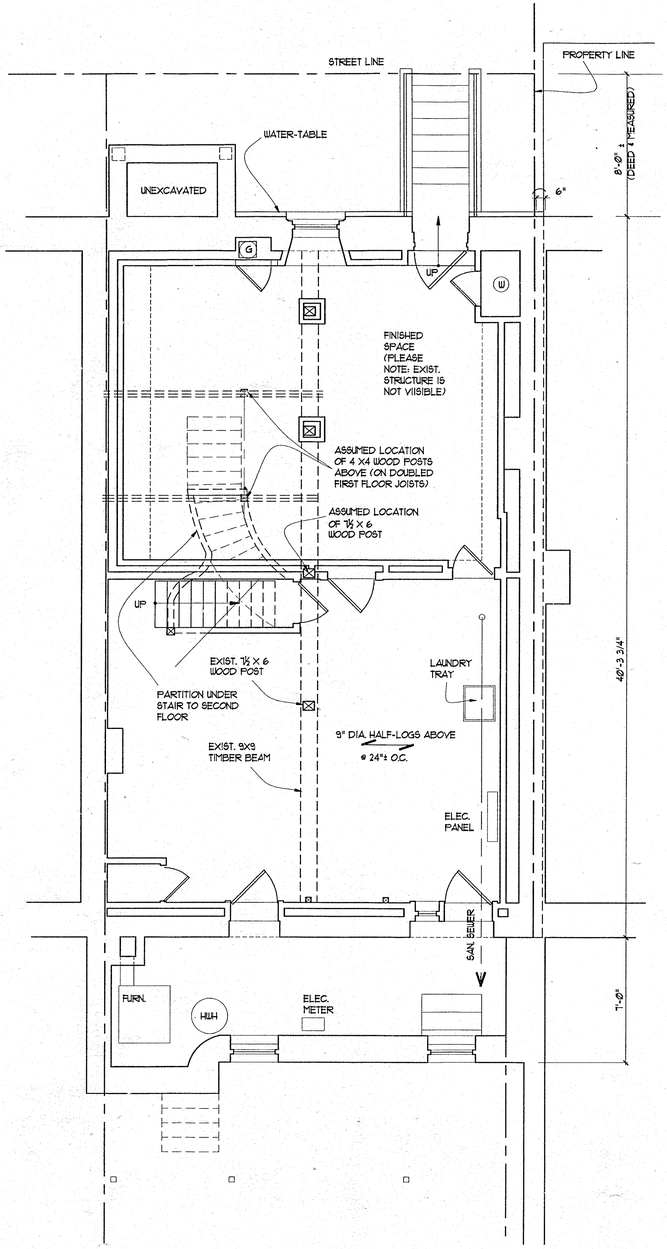

1 EXISTING BASEMENT PLAN/ 1ST FLOOR FRAMING PLAN
1/4" = 1'-0"
FILE:
N

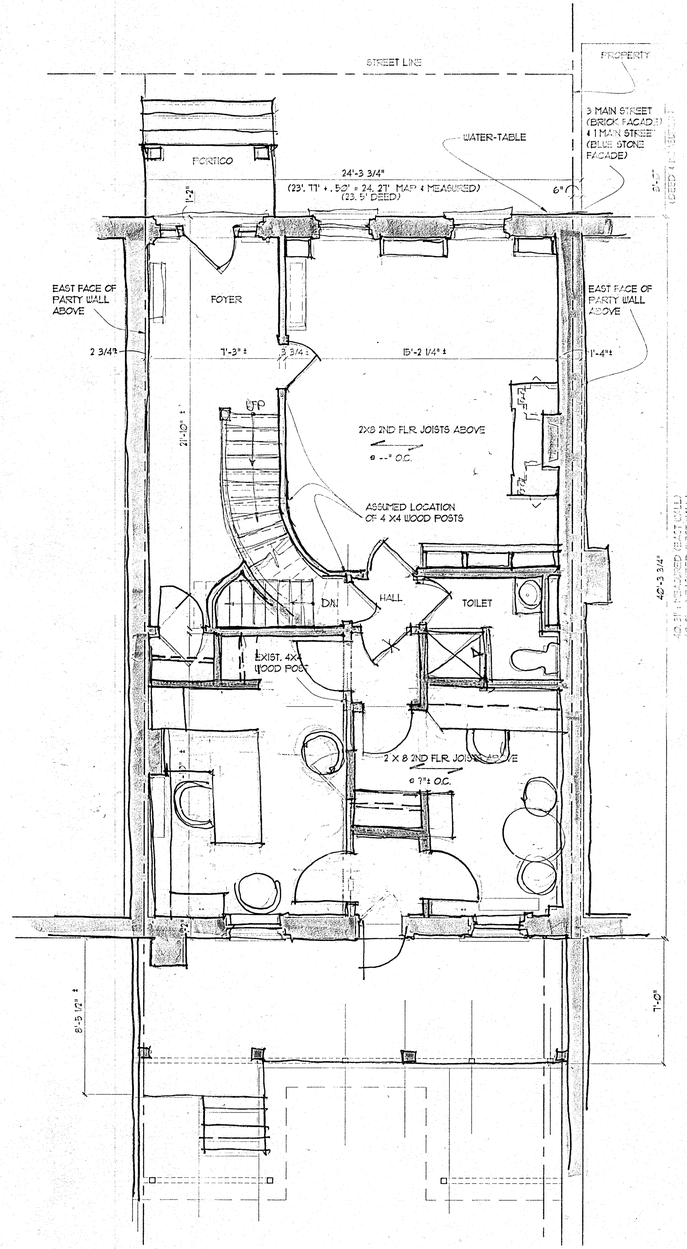

2 EXISTING FIRST FLOOR PLAN/ 2ND FLOOR FRAMING PLAN
1/4" = 1'-0"
FILE:
N

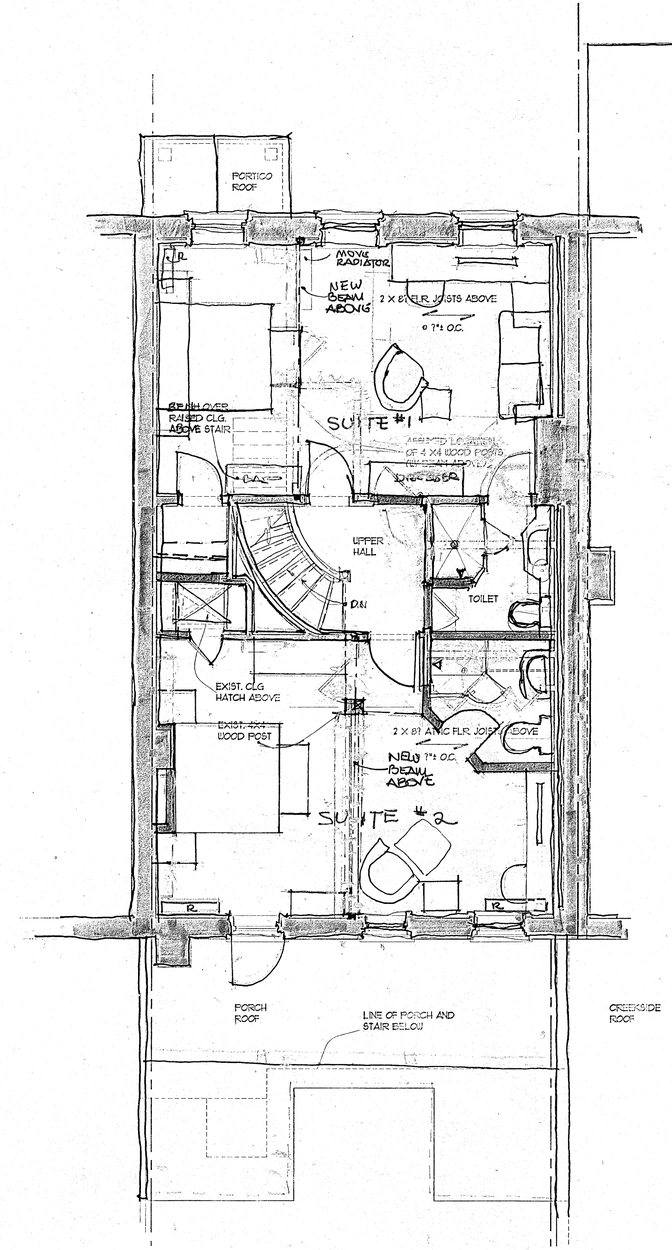

3 EXISTING SECOND FLOOR PLAN/ ATTIC FLOOR FRAMING PLAN
1/4" = 1'-0"
FILE:
N

PROGRESS PRINT (1)

THREE MAIN STREET

Le Roy NY 14482

PROJECT NO:	
SCALE:	AS NOTED
DRAWN BY:	AV
CHECKED BY:	
DATE:	FEBRUARY 2018
DRAWING #	A-1