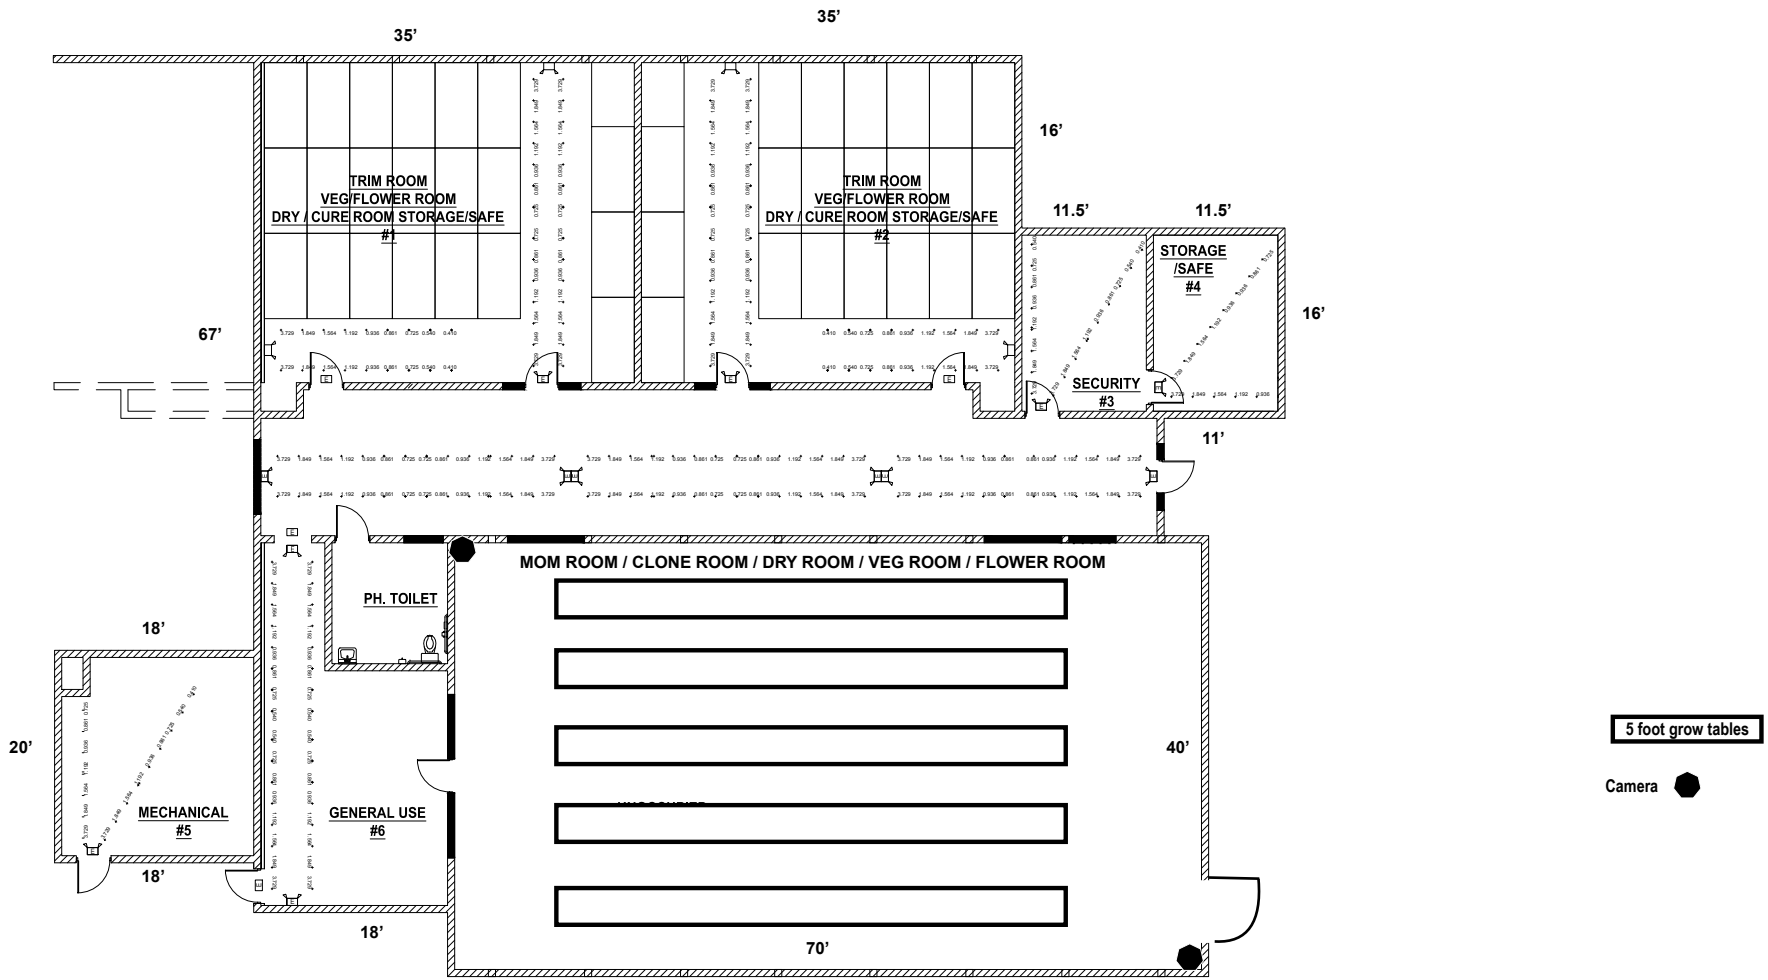

PHOTOMETRIC PLAN

SCALE: 3/16" = 1'-0"

NORTH

MARUSICH
ARCHITECTURE

36880 WOODWARD AVENUE
BLOOMFIELD HILLS, MI 48304
SUITE 100

OFFICE: (248) 792-2949
CELL: (313) 482-0645

www.marusicharchitecture.com
johnm@marusicharchitecture.com

COPY RIGHT

THE IDEAS AND DESIGN CONCEPT EXPRESSED HERE IN AND THE GRAPHICALLY DISPLAYED ARRANGEMENT OF THIS DRAWING HAVE BEEN DEVELOPED FOR THE EXCLUSIVE USE OF THIS SPECIFIED PROJECT AND LOCATION. THE DRAWINGS ARE THE SOLE INTELLECTUAL PROPERTY OF THE ARCHITECT. ANY CONVEYANCE OR DISCLOSURE OF THE IDEAS OR DESIGN CONCEPTS OR THE USE OF THESE GRAPHICALLY DISPLAYED ARRANGEMENTS OR THEIR COMPONENTS SHALL BE AT THE DESIRE OF AND ONLY THROUGH THE EXPRESSED WRITTEN CONSENT OF MARUSICH ARCHITECTURE LLC.

IN THE ABSENCE OF A WRITTEN AIA CONTRACT ACCEPTANCE AND/OR USE OF THESE DOCUMENTS BY THE OWNER/CLIENT OR HIS AGENTS SHALL CONSTITUTE TO BE BINDING CONTRACT BETWEEN THE OWNER/CLIENT AND THE ARCHITECT IN ACCORDANCE TO ALL CONDITIONS CONTAINED WITHIN AIA B101 AND B141 CONTRACTS. ALL IDEAS, DESIGNS, ARRANGEMENTS, AND PLANS INDICATED BY OR REPRESENTED BY THE DRAWINGS AND WRITTEN MATERIAL APPEARING HEREIN CONSTITUTES THE ORIGINAL AND UNPUBLISHED WORK OF MARUSICH ARCHITECTURE LLC. AND THE SAME MAY NOT BE DUPLICATED, USED, TRANSFERRED, OR DISCLOSED TO ANY PERSON, FIRM, CORPORATION, OR AGENCY WITHOUT A WRITTEN CONTRACT OR WRITTEN CONSENT OF THE ARCHITECT AND MARUSICH ARCHITECTURE.

ALL DIMENSIONS ARE WRITTEN AND SHALL NOT BE SCALED OFF THE DRAWING.

© COPYRIGHT MARUSICH ARCHITECTURE LLC. 2020

OWNER

RYAN GOBLE

248-632-0245
MMORATINGS @GMAIL.COM

PROJECT NAME

SAGINAW BANNER
MARIJUANA FACILITY

1711 BANNER RD
SAGINAW, MI

PROJECT # 20 - 36

ISSUE DATE # 09/08/2020

REVISION HISTORY

OWNER REVIEW	09/09/2020
PERMIT SET	09/17/2020
PERMIT SET REVISION	10/01/2020

DRAWN BY: NM

CHECKED BY: JM

SHEET CONTENTS

PHOTOMETRIC

SEAL

STATE OF MICHIGAN
JOHN M. MARUSICH
ARCHITECT
No. 36747
LICENSED ARCHITECT
09/17/2020

OWNER / OWNER'S AGENT APPROVED & ACCEPTED

DATE:___/___/2020

SHEET # E-3