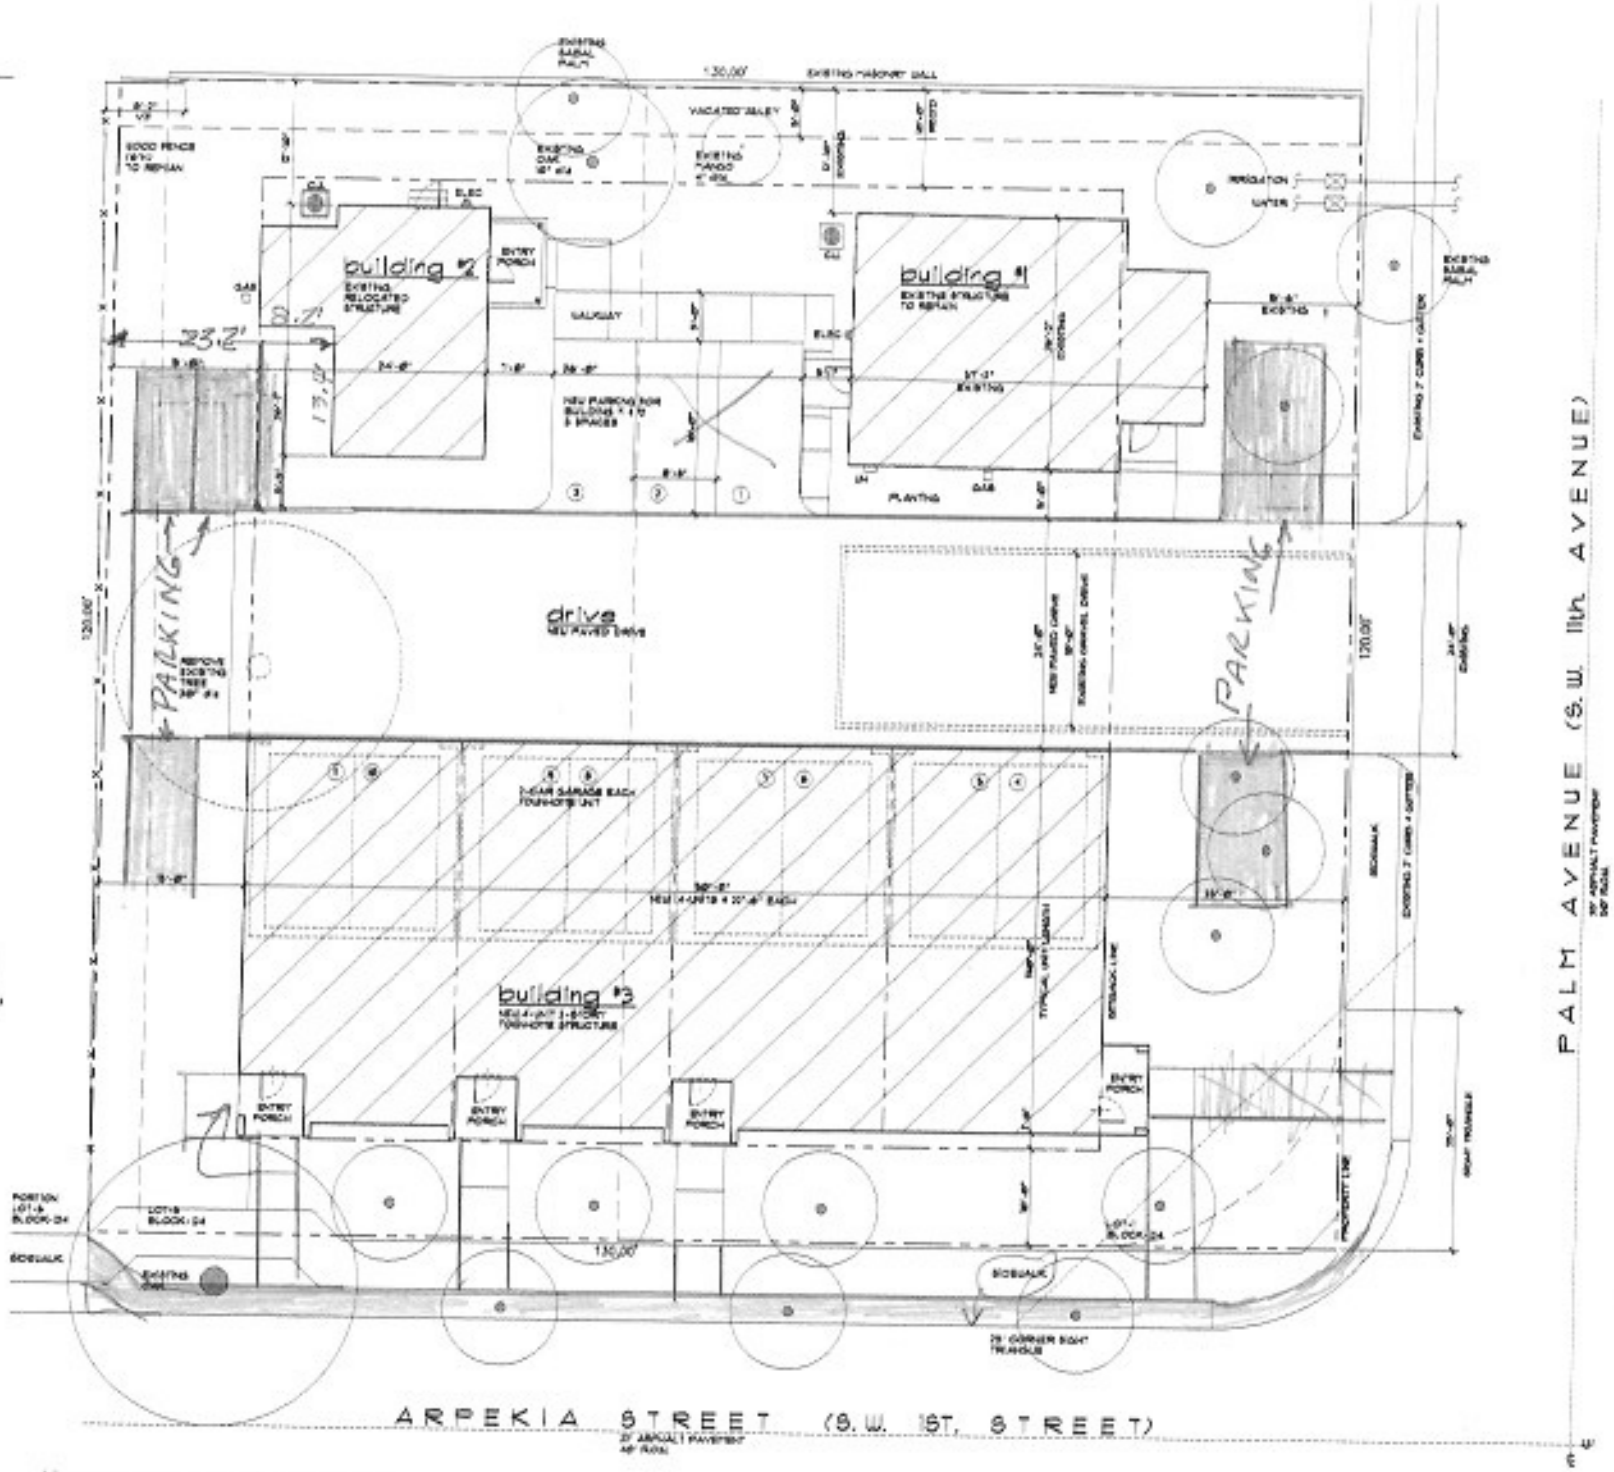
building #2
EXISTING RELOCATED STRUCTURE
building #1
EXISTING STRUCTURE TO REMAIN
building #3
NEW 4-UNIT 2-STORY TOWNHOME STRUCTURE
drive
PARKING
PARKING
VACATED ALLEY
EXISTING MASONRY WALL
EXISTING CURB & GUTTER
SIDEWALK
PALM AVENUE (S.W. 11th AVENUE)
ARPEKIA STREET (S.W. 1ST. STREET)
PROPOSED SITE PLAN