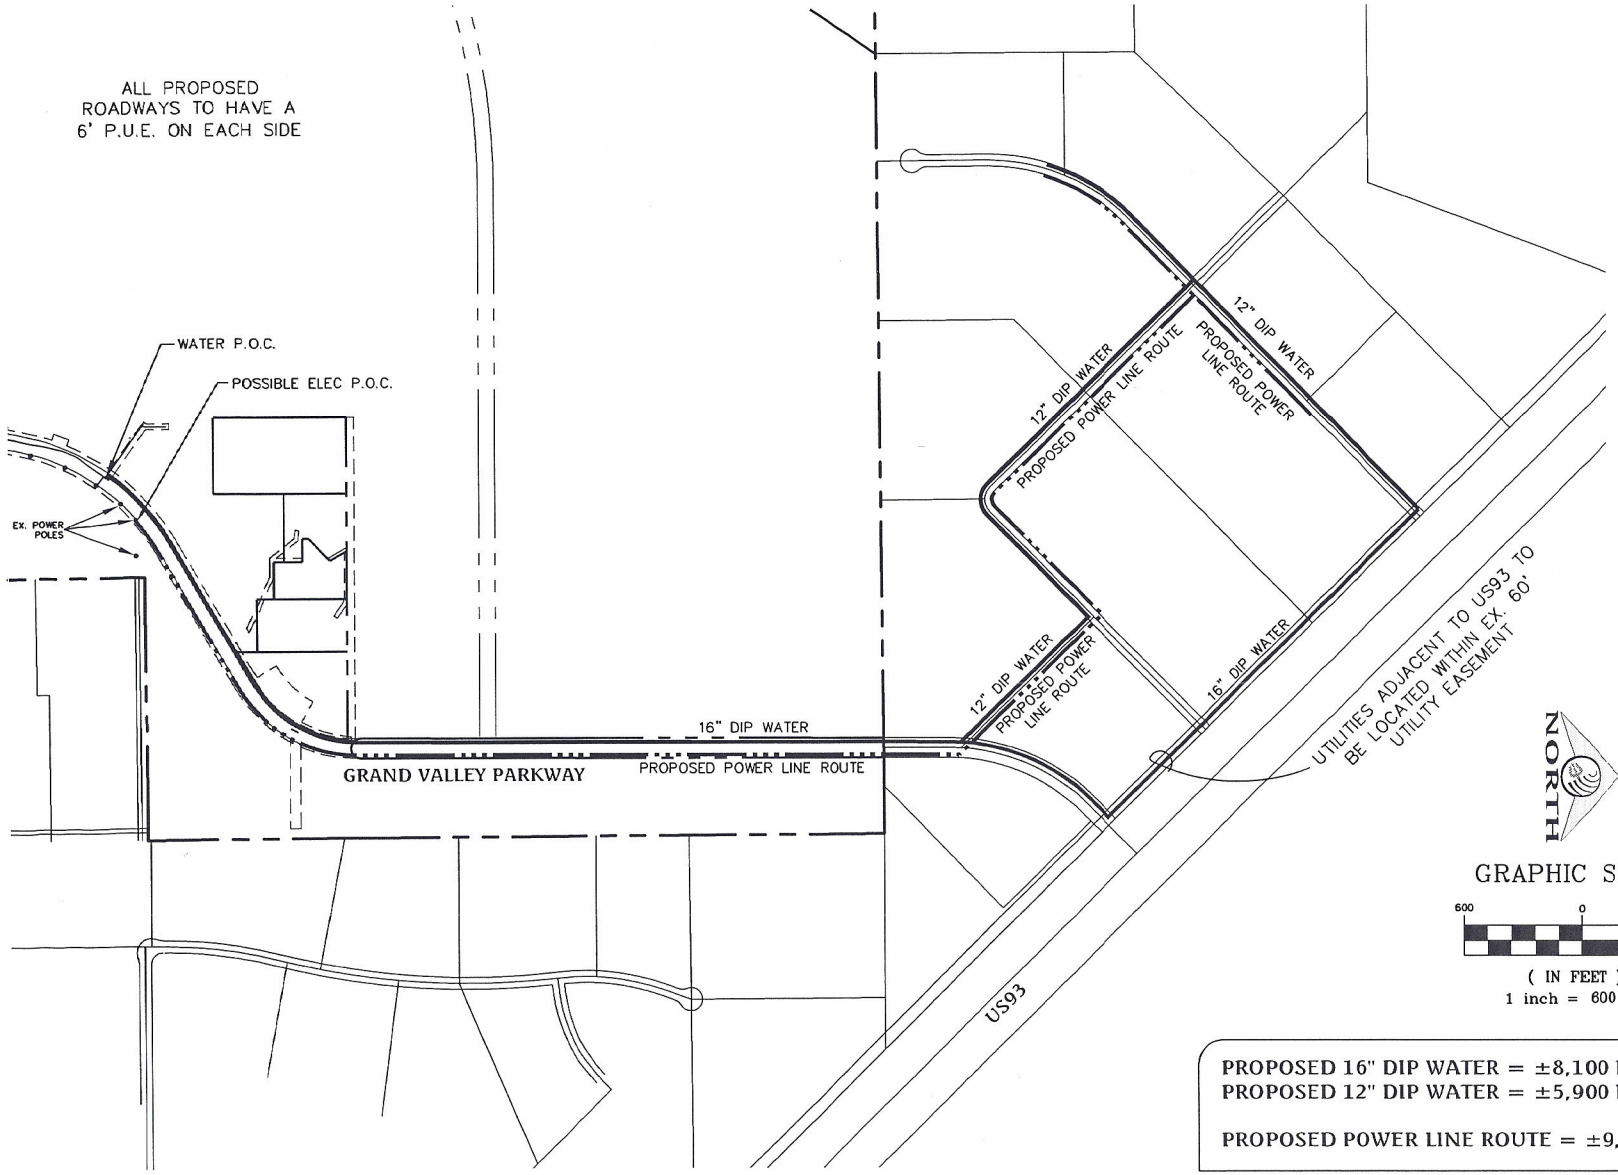

LAND DEVELOPMENT ASSOCIATES

NORTHERN FLATS

PRELIMINARY UTILITY EXHIBIT

SHEET 1 OF 1

Triton Engineering

8757 W. Charleston Blvd. Las Vegas, Nevada 89146

Office: (702) 254-1400 Fax: (702) 254-1401

www.tritoneng.com

DATE: PM: DRAWN BY: DESIGNED BY: CHECKED BY: ADA CHECKED: JOB NO.: SCALE:

NO. DESCRIPTION DATE APP'D

G:\Triton Projects\Land Development Areas\Northern Flats\Northern Flats-Site\Exhibit.dwg Dated: Fri, 20 Jun 2014 - 11:18am