SANITARY SEWER EXTENSION

FOR

EVANS COOK ROAD TRACT

LAND LOT 1007, 1008 & 1010 ~ 3RD DISTRICT ~ 2ND SECTION
CHEROKEE COUNTY, GEORGIA

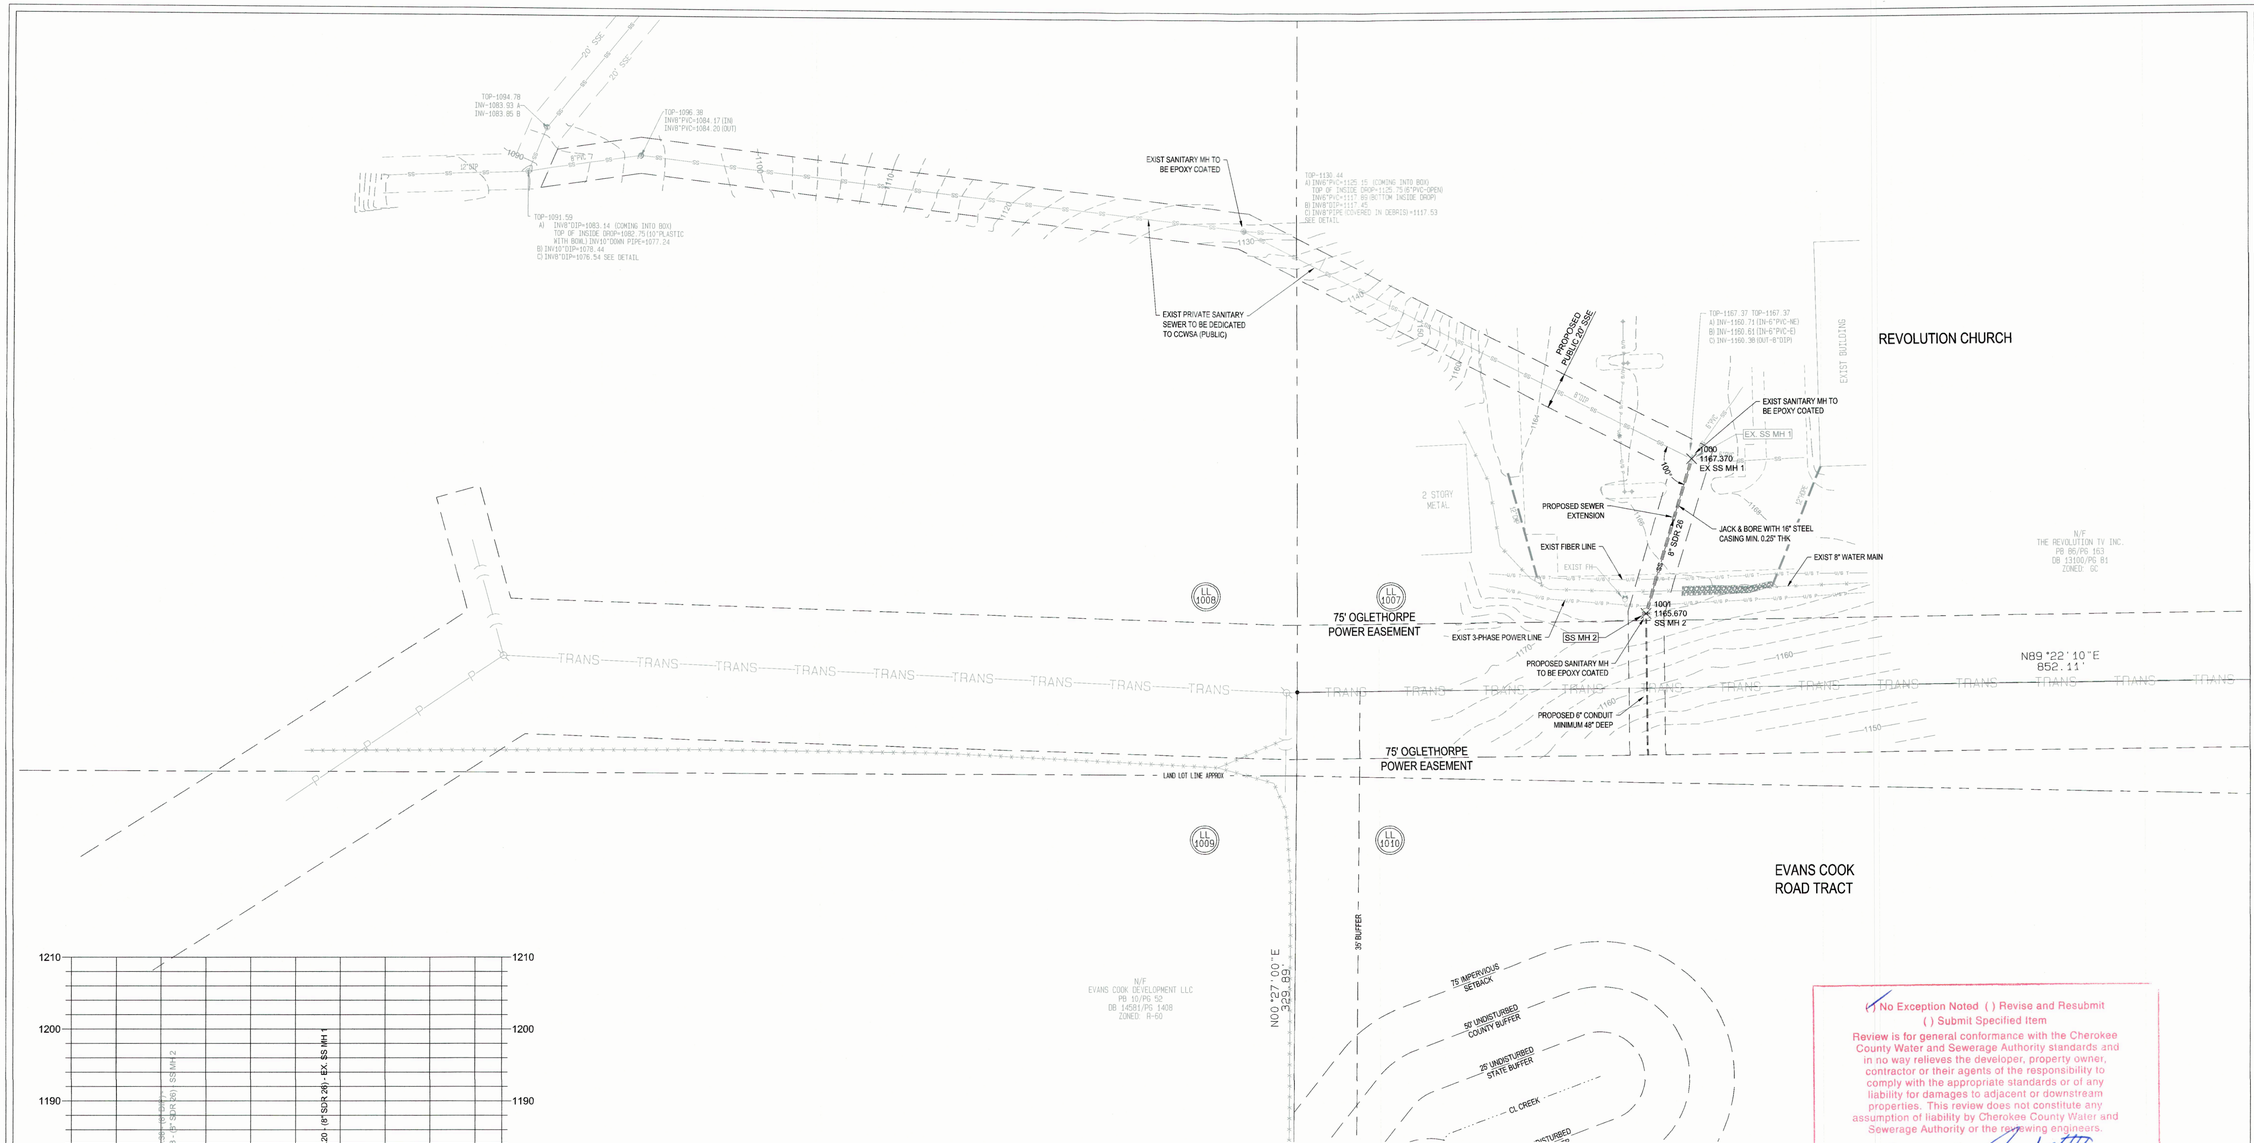

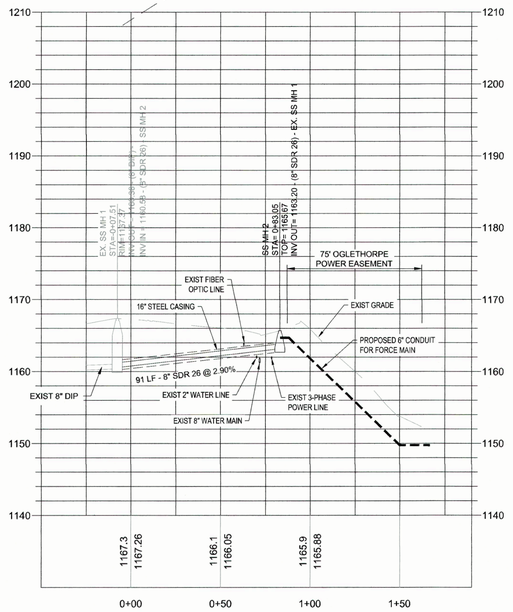

EX SS MH 1 TO SS MH 2

SCALES:
HORZ: 1"=40' ~ VERT: 1"=10'

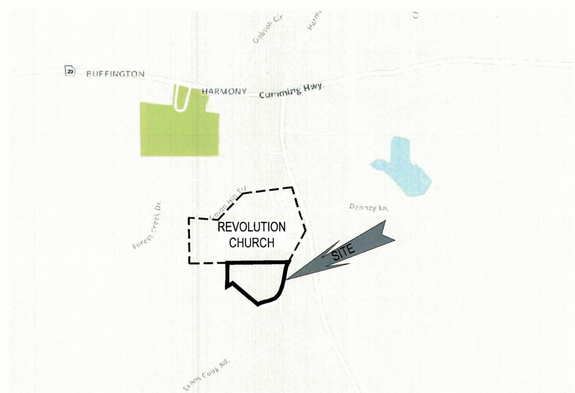

LOCATION MAP
NTS

CCWSA NOTES:

- NO LANDSCAPING (TREES, PLANTS OR SHRUBS) OR STRUCTURES ALLOWED INSIDE CCWSA EASEMENTS.
- AS-BUILT RECORD DRAWINGS AND CCWSA UTILITY EASEMENTS PER CCWSA SPECIFICATIONS AND EASEMENT POLICY HANDBOOK, SHALL BE SUBMITTED AND APPROVED BY CCWSA GIS DEPARTMENT AND INSPECTOR PRIOR TO THE RELEASE OF ANY METER SALES.
- A COPY OF THE CCWSA STANDARD DETAIL BOOKLET SHOULD BE KEPT WITH THE STAMPED PLANS AT ALL TIMES.

( ) No Exception Noted ( ) Revise and Resubmit
( ) Submit Specified Item

Review is for general conformance with the Cherokee County Water and Sewerage Authority standards and in no way relieves the developer, property owner, contractor or their agents of the responsibility to comply with the appropriate standards or of any liability for damages to adjacent or downstream properties. This review does not constitute any assumption of liability by Cherokee County Water and Sewerage Authority or the reviewing engineers.

Date: 5/21/2025 By:

C.C.W.S.A.
No Exceptions Noted
5-21-2025

GRID NORTH - WEST ZONE

GRAPHIC SCALE
40 0 40 80
(IN FEET)
1 inch = 40 ft.

OWNER/DEVELOPER/PRIMARY PERMITTEE:

SOUTHEAST RESTORATION
4979 OLD HWY 5
CANTON, GA 30115
PHONE : 770-479-7777

24 HOUR CONTACT:

CHRIS FREEMAN
PHONE: 404-392-4245

ENGINEER:

WATTS & BROWNING ENGINEERS, INC.
1349 OLD 41 HWY NW, SUITE 225
MARIETTA, GA 30060
PHONE: (678) 324-6192
FAX: (770) 694-6870
CONTACT: DARYL COOK

811 Know what's below. Call before you dig.

GEORGIA PROFESSIONAL No. 19315 REGISTERED ENGINEER DARYL R. COOK 05/16/2025

GSWCC LEVEL II CERTIFICATION NO. 31908
EXPIRES: 01/12/2028

REVISIONS			
NO.	DATE	BY	DESCRIPTION
1	05/16/2025	ZK	1st submittal TO CCWSA

W&B
WATTS & BROWNING ENGINEERS, INC.
CIVIL ENGINEERS & LAND SURVEYORS
1349 OLD 41 HWY NW, SUITE #225
MARIETTA, GEORGIA 30060
PHONE: (678) 324-6192
FAX: (770) 694-6870
WWW.WBENGR.COM
LSF000429 - PEF000714

SCALE:	1" = 40'
DESIGNED BY:	ZK
DRAWN BY:	ZK
CHECKED BY:	DRC
INITIAL ISSUE DATE:	05/16/2025
JOB NUMBER:	230511

SHEET NUMBER:
C-1