A OPTION 1
1/8" = 1'-0"
0 8 16

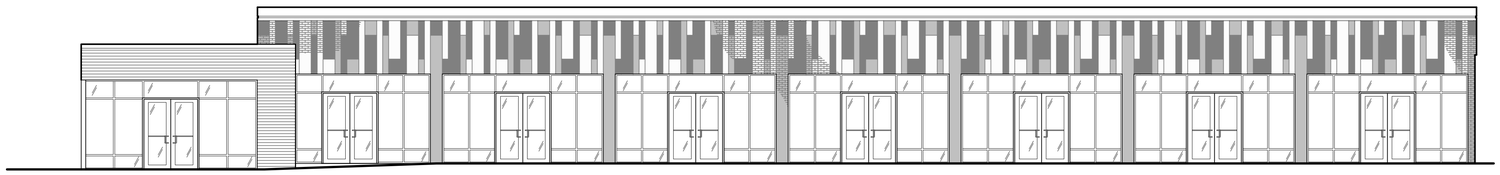

B OPTION 2
1/8" = 1'-0"
0 8 16

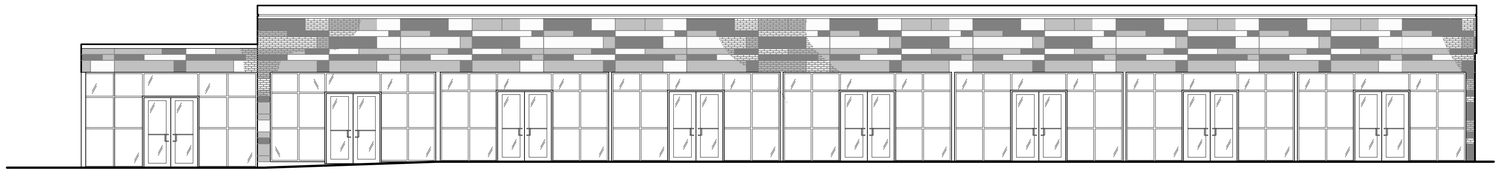

C OPTION 3
1/8" = 1'-0"
0 8 16

ARCHITECT: PANTO-ULEMA INC. dba

dearborn architects

141 W JACKSON BLVD, SUITE 3820
CHICAGO, IL 60604
P: 312-939-3838 F: 614-559-0984
EMAIL : ARCH@DEARBORNARCHITECTS.COM

PROFESSIONAL DESIGN FIRM #184-001977

THESE DRAWINGS ARE PREPARED FOR THIS PROJECT AND ARE SPECIFIC TO THIS LOCATION ONLY. RE-USE OF THESE DRAWINGS IS STRICTLY PROHIBITED.

THIS DRAWING IS NOT A STAND-ALONE ITEM BUT PART OF A SET OF CONSTRUCTION DOCUMENTS. OTHER ITEMS NECESSARY FOR THE PROPER EXECUTION AND COMPLETION OF THE WORK BY THE CONTRACTOR MAY BE SHOWN ON OTHER SHEETS OR IN WRITTEN SPECIFICATIONS. HENCE, IF AN ITEM IS SHOWN ON ONE DRAWING IT SHALL BE AS BINDING AS IF IT WAS SHOWN ON ALL DRAWINGS REGARDLESS OF WHETHER IT BE A STRUCTURAL, MECHANICAL, ELECTRICAL, OR PLUMBING DRAWING.

PERFORMANCE BY THE CONTRACTOR SHALL BE REQUIRED ONLY TO THE EXTENT CONSISTENT WITH THE DRAWINGS AND SPECIFICATIONS AND REASONABLY INFERABLE FROM THEM AS BEING NECESSARY TO PRODUCE THE INDICATED RESULTS.

ISSUE	DATE	DESCRIPTION
-	03/06/25	ISSUED FOR REVIEW

PROJECT NAME:

LANDLORD IMPORVEMENT
7103 W 111TH ST,
WORTH, IL 60482

PROJECT NUMBER:

SHEET NAME:

ELEVATION OPTIONS

SHEET NUMBER:

A401

© PANTO-ULEMA INC. dba DEARBORN ARCHITECTS 2025