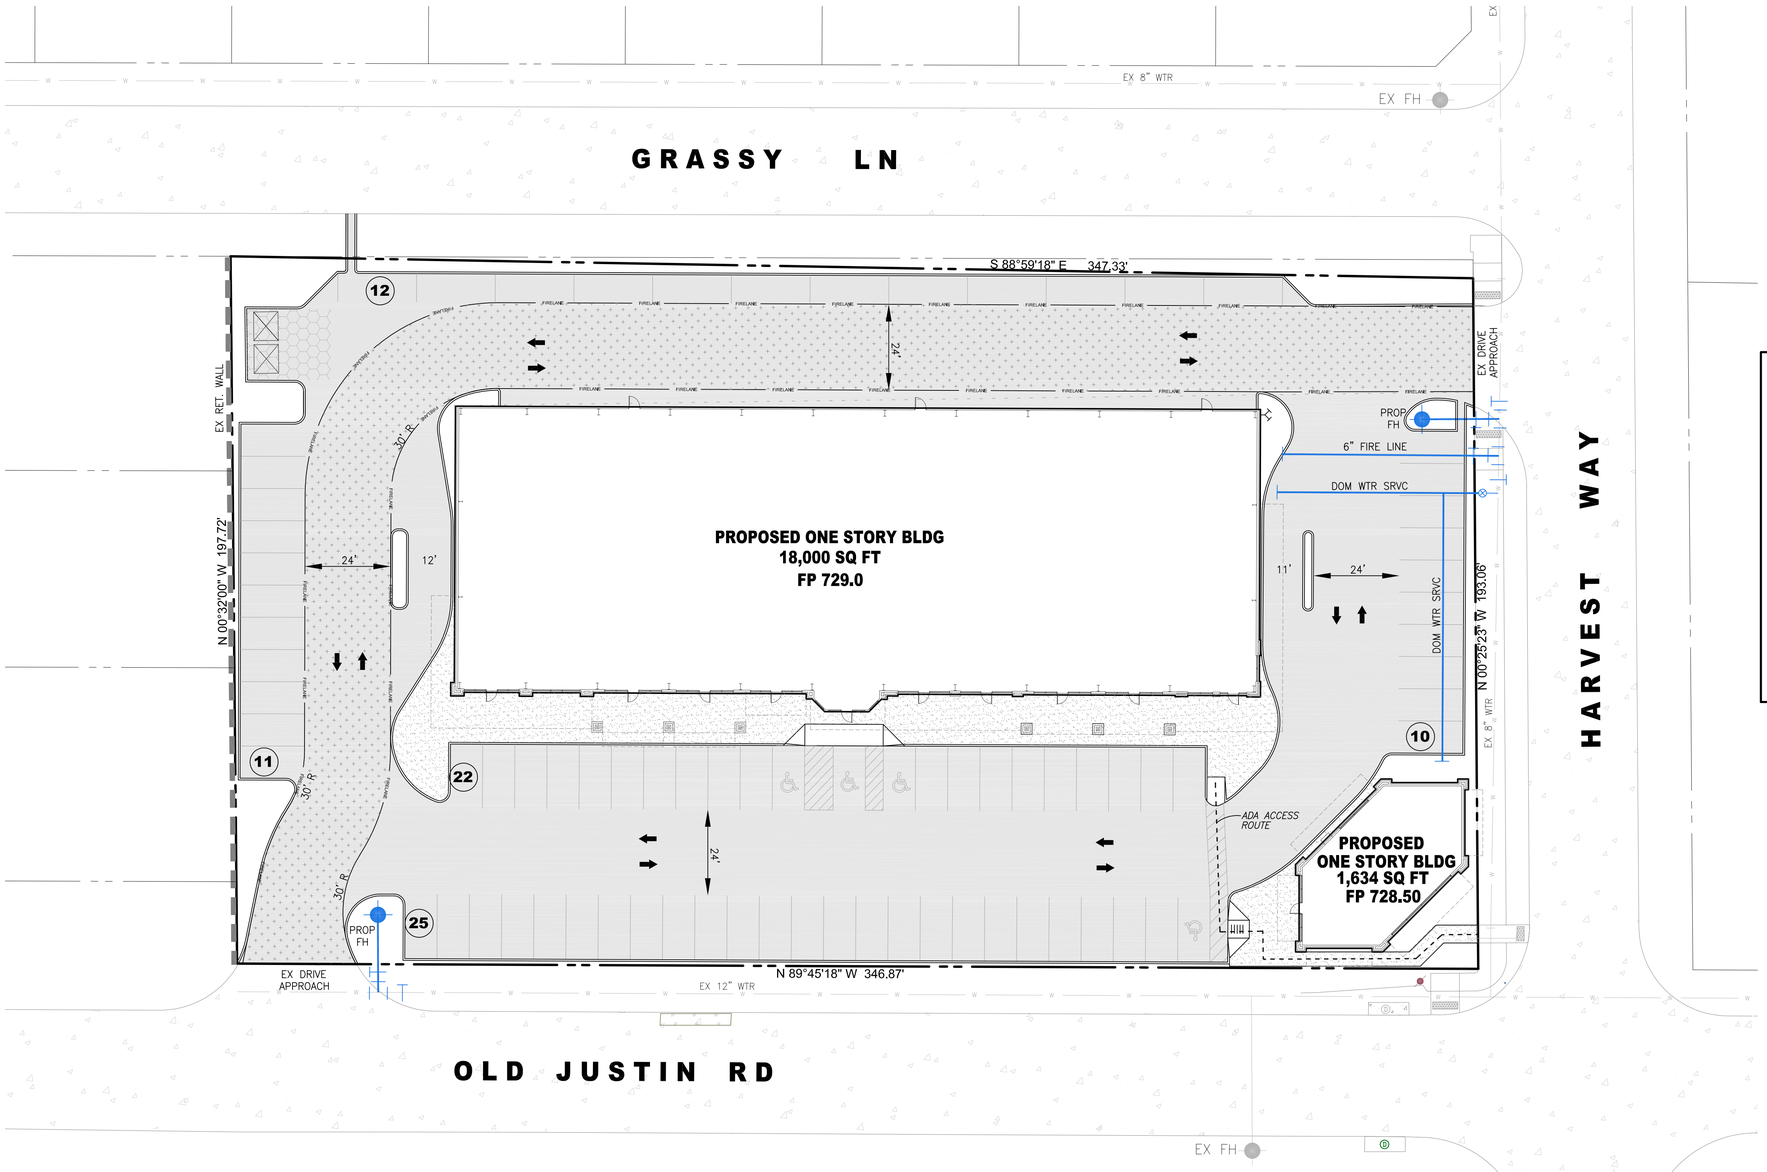

GRAPHIC SCALE 1"=20'

0 10 20 40

PAVING LEGEND

LIGHT DUTY PAVEMENT
5" – 3000 P.S.I. CONCRETE REINFORCED WITH #3 BARS @ 18" O.C.E.W. REF: PROJECT GEOTECH REPORT FOR SUBGRADE PREPARATION

FIRE LANE PAVEMENT
6" – 3,600 P.S.I. CONCRETE PAVEMENT REINFORCED WITH #3 BARS @ 18" O.C.E.W. REF: PROJECT GEOTECH REPORT FOR SUBGRADE PREPARATION

DUMPSTER PAD PAVEMENT
7" – 4,000 P.S.I. CONCRETE REINFORCED WITH #3 BARS @ 18" O.C.E.W. REF: PROJECT GEOTECH REPORT FOR SUBGRADE PREPARATION

EXISTING CONCRETE PAVEMENT

SIDEWALK PAVEMENT
4" – 3,000 P.S.I. CONCRETE SIDEWALK REINFORCED WITH #3 BARS @ 18" O.C.E.W.

NO.	REVISIONS DURING CONSTRUCTION	BY	DATE	NO.	REVISIONS DURING PLAN REVIEW	BY	DATE

Marshall Gage LLC
civil engineering · planning
207 E. Virginia Suite 216
McKinney, TX. 75069
Main 214-986-9018

Scale:
Date:
Drawn By:
Checked By:

HARVEST RETAIL

DENTON COUNTY, TEXAS

SITE PLAN

Drawing Number:
SP

MG Job Number: