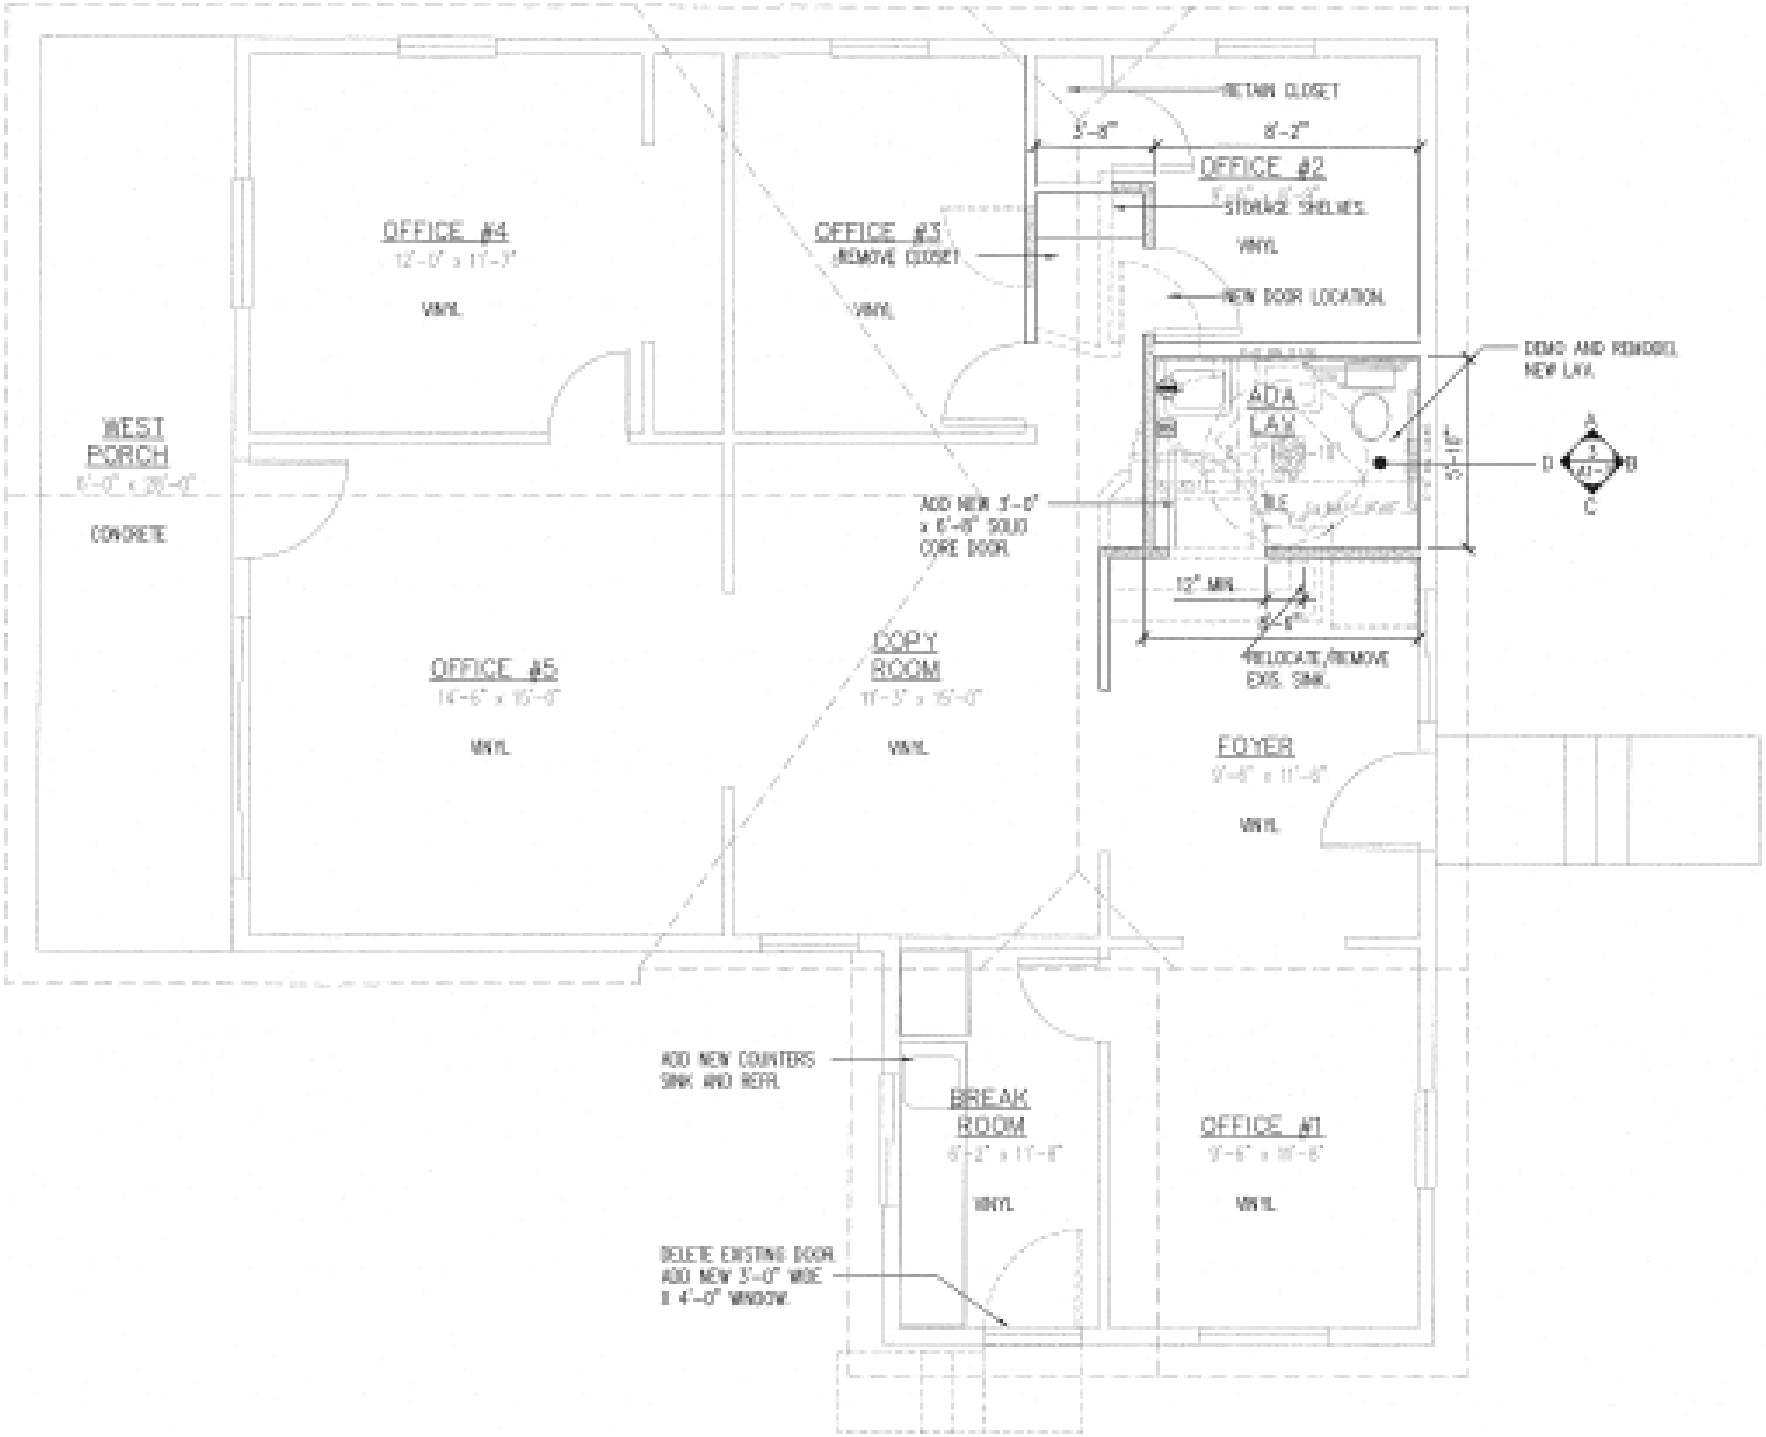

HOME TO OFFICE CONVERSION PLAN

SCALE: 1/4"=1'-0"