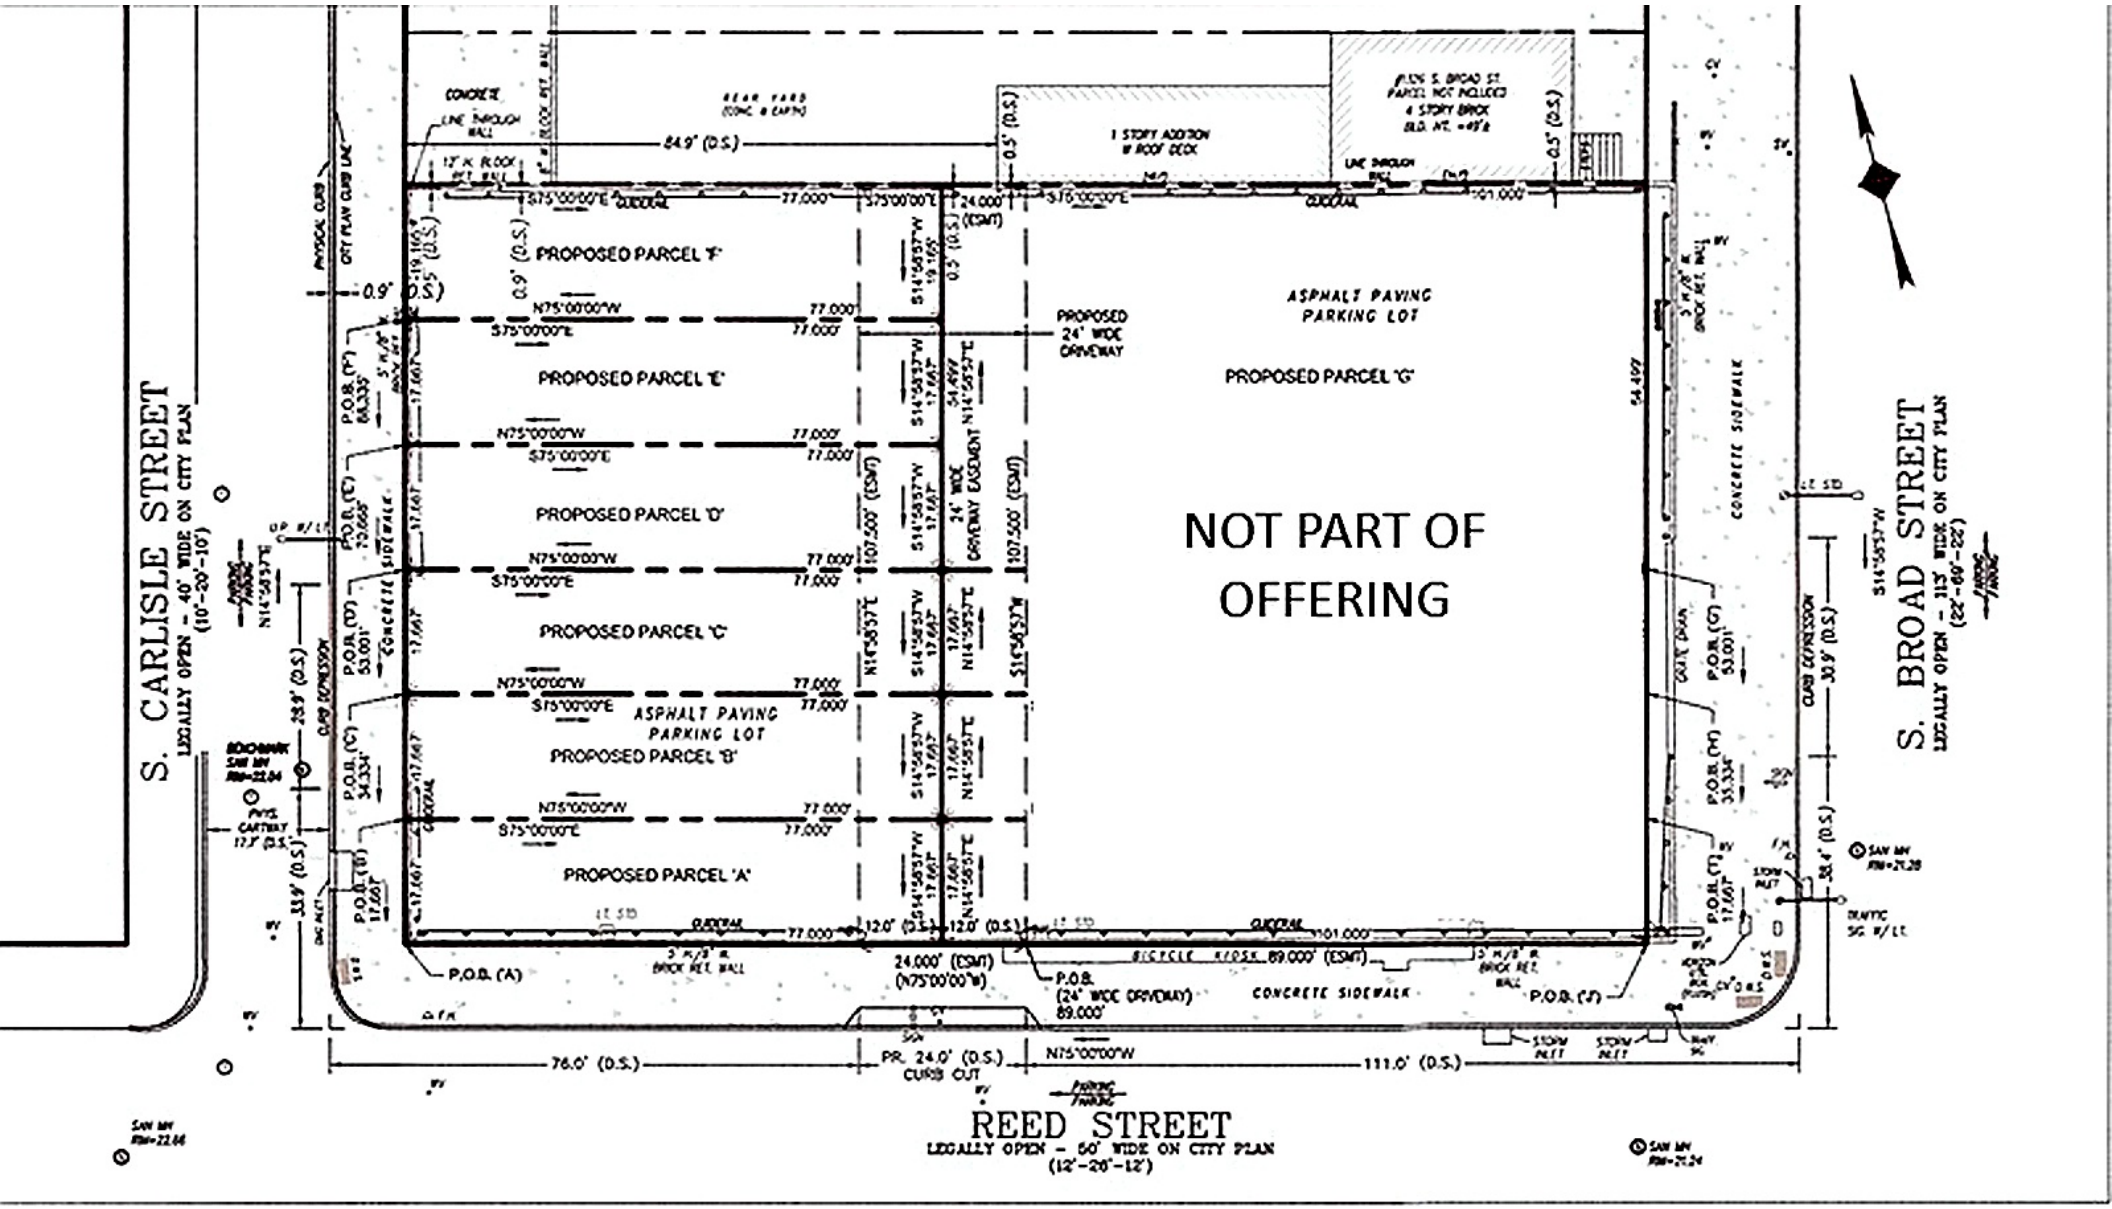
S. CARLISLE STREET
LEGALLY OPEN – 40' WIDE ON CITY PLAN
(10'-20'-10')
S. BROAD STREET
LEGALLY OPEN – 113' WIDE ON CITY PLAN
(22'-69'-22')
REED STREET
LEGALLY OPEN – 60' WIDE ON CITY PLAN
(12'-26'-12')
PROPOSED PARCEL 'F'
PROPOSED PARCEL 'E'
PROPOSED PARCEL 'D'
PROPOSED PARCEL 'C'
PROPOSED PARCEL 'B'
PROPOSED PARCEL 'A'
PROPOSED PARCEL 'G'
ASPHALT PAVING PARKING LOT
PROPOSED 24' WIDE DRIVEWAY
24' WIDE DRIVEWAY EASEMENT
NOT PART OF OFFERING
CONCRETE SIDEWALK
BICYCLE KIOSK
76.0' (D.S.)
111.0' (D.S.)
PR. 24.0' (D.S.) CURB CUT