FENCE LEGEND	
—o—o—o—	6' H. ALUM. PICKET FENCE. SEE 7/SP-2.0 FOR DETAILS.
▭	36'W.X6'H. CONC. FENCE. SEE 3/SP-2.0 FOR DETAILS
—x—x—	8' H. CHAIN LINK FENCE. SEE 1/SP-2.0 FOR DETAILS.

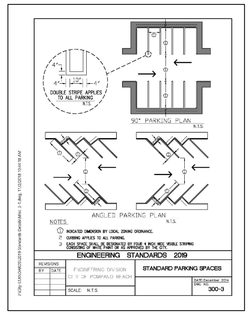

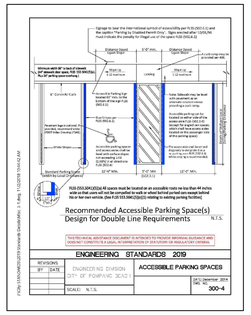

STANDARD PARKING SPACES
N.T.S.

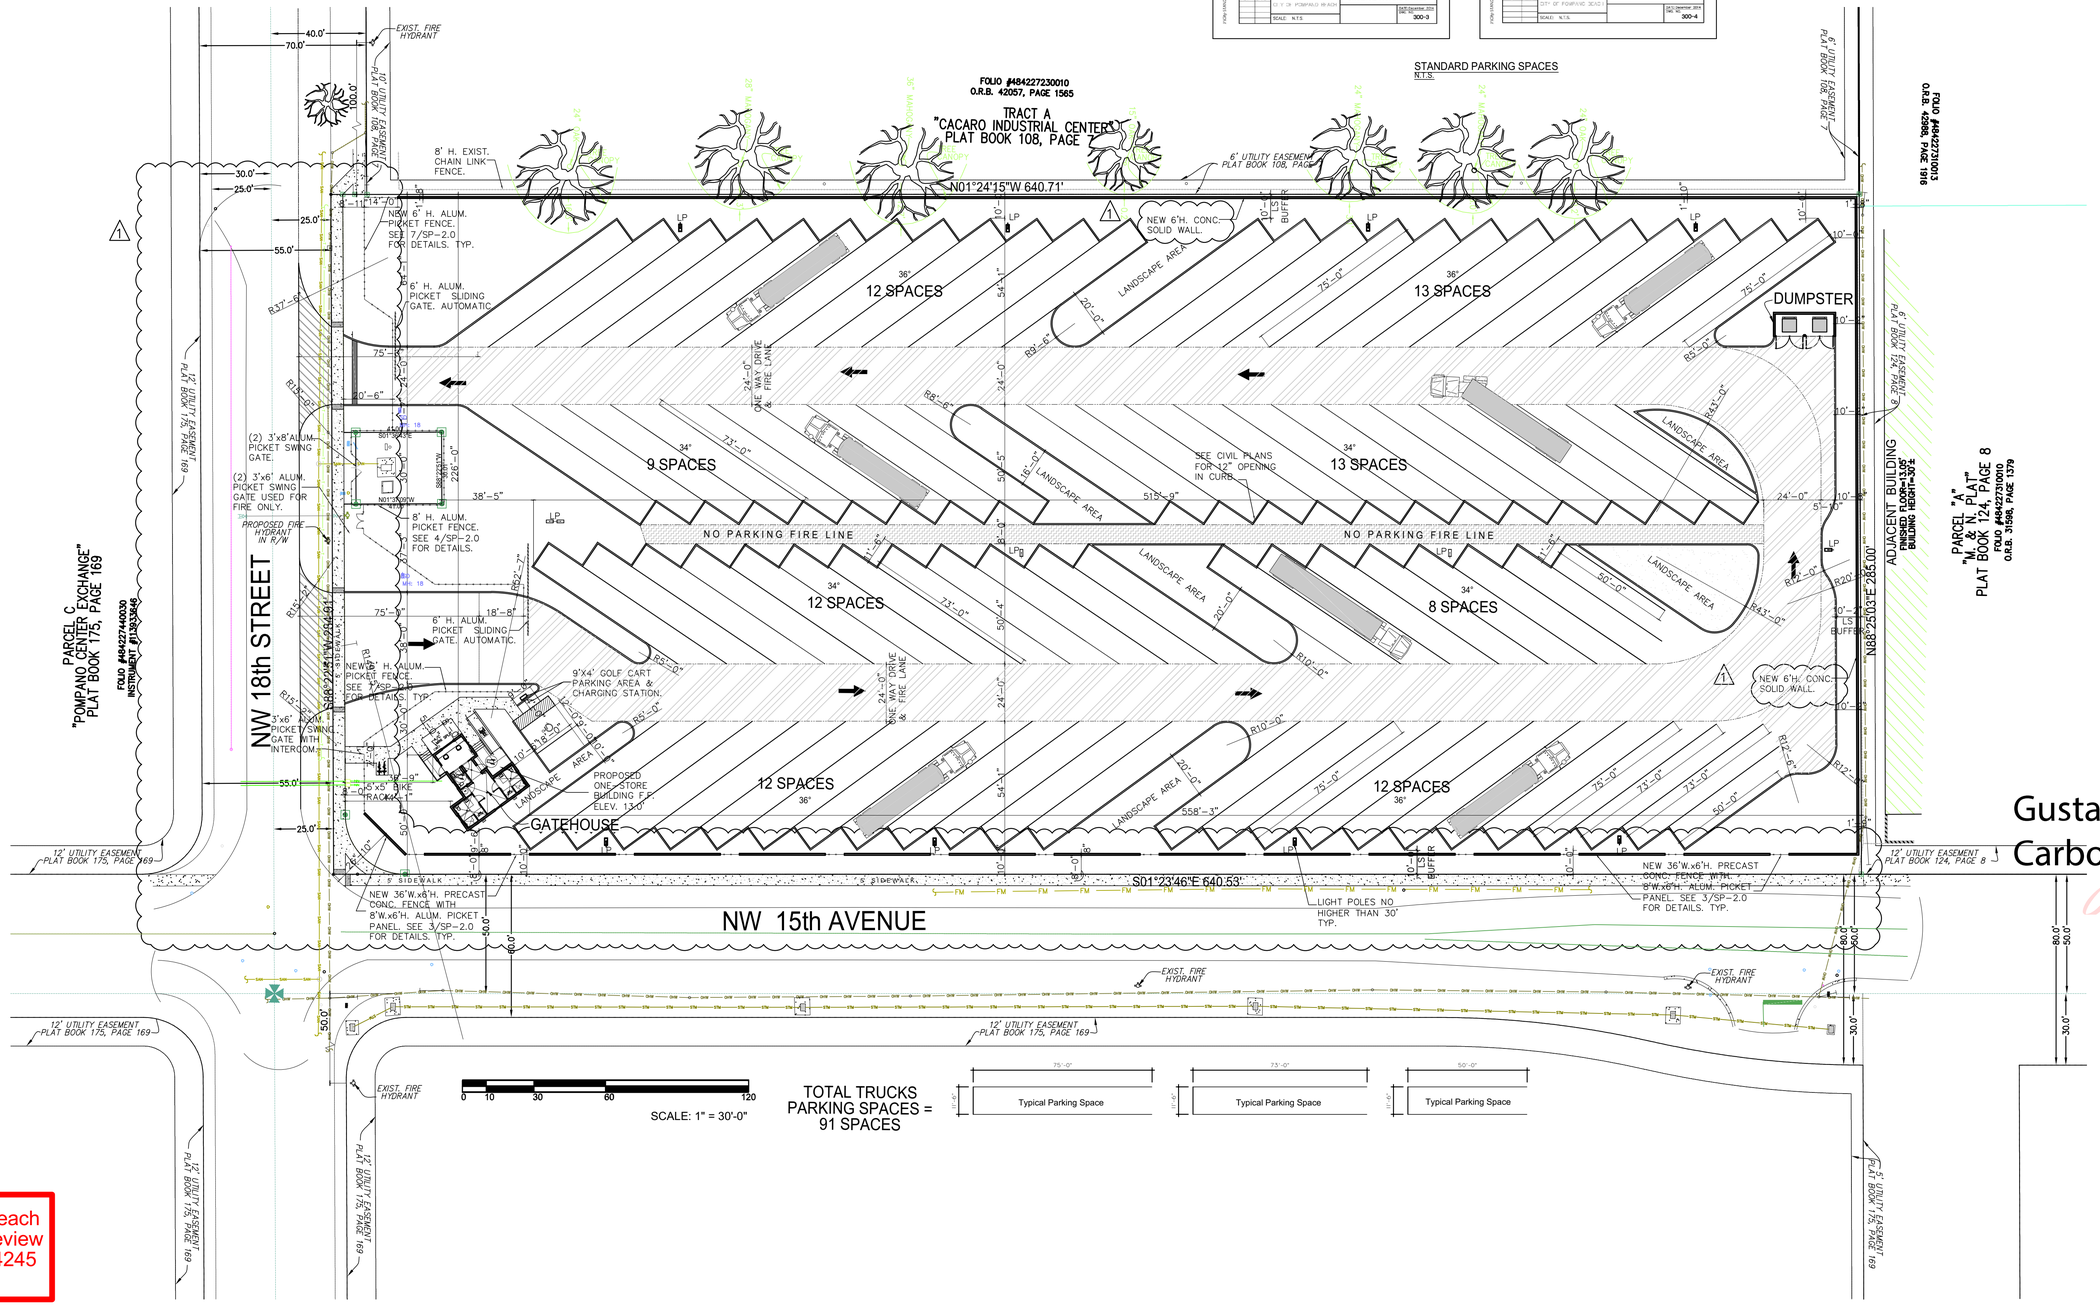

Pompano Beach
Fire Plan Review
BP22-00004245
11/17/22

1 | PROPOSED SITE PLAN

All Printed Plans Minimum
24-in x 36-in

C:\Users\MaritzaGil\Gustavo J. Carbonell\Gustavo Carbonell - Office\2021\21-032 IOV SPEC. POMPANO BEACH\4-CDS\1. Architectural\21-032-SP-1.0 SITE PLAN rev.1.dwg, 7/7/2022 6:08:08 PM, _DWG To PDF.pc3

REVISION		
1	06-16-2022	M.J.G.

CITY OF POMPANO BEACH - APPROVED - FOR CONSTRUCTION
pompano beach
Parks & Recreation · Wednesday
REVIEWED FOR CODE COMPLIANCE
SUBJECT TO ALL CODES OF THE CITY OF POMPANO BEACH
BP22-00004245
11/22/22

GUSTAVO J. CARBONELL, P.A.
Architect and Planner
1457 N.E. 4th AVE.
Ft. Lauderdale, FL 33304
(954) 462-6565
Member American Institute of Architects
FLORIDA REGISTRATION
AR NO. 0007957

" PARAMOUNT PARK LLC "
TRUCK TERMINAL
1501 NW 18 ST.
1Pompano Beach Fl. 33069

Digitally signed by Gustavo J Carbonell
Date: 2022.07.13 21:56:22 -04'00'

STATE OF FLORIDA
GUSTAVO J. CARBONELL
AR 0007957
REGISTERED ARCHITECT

DRAWN	M.J.G.
CHECKED	G.J.C.
DATE	JULY 2020
SCALE	AS NOTED
JOB. NO.	21-032

SP-1.0
OF 1 OF 3 SHEETS