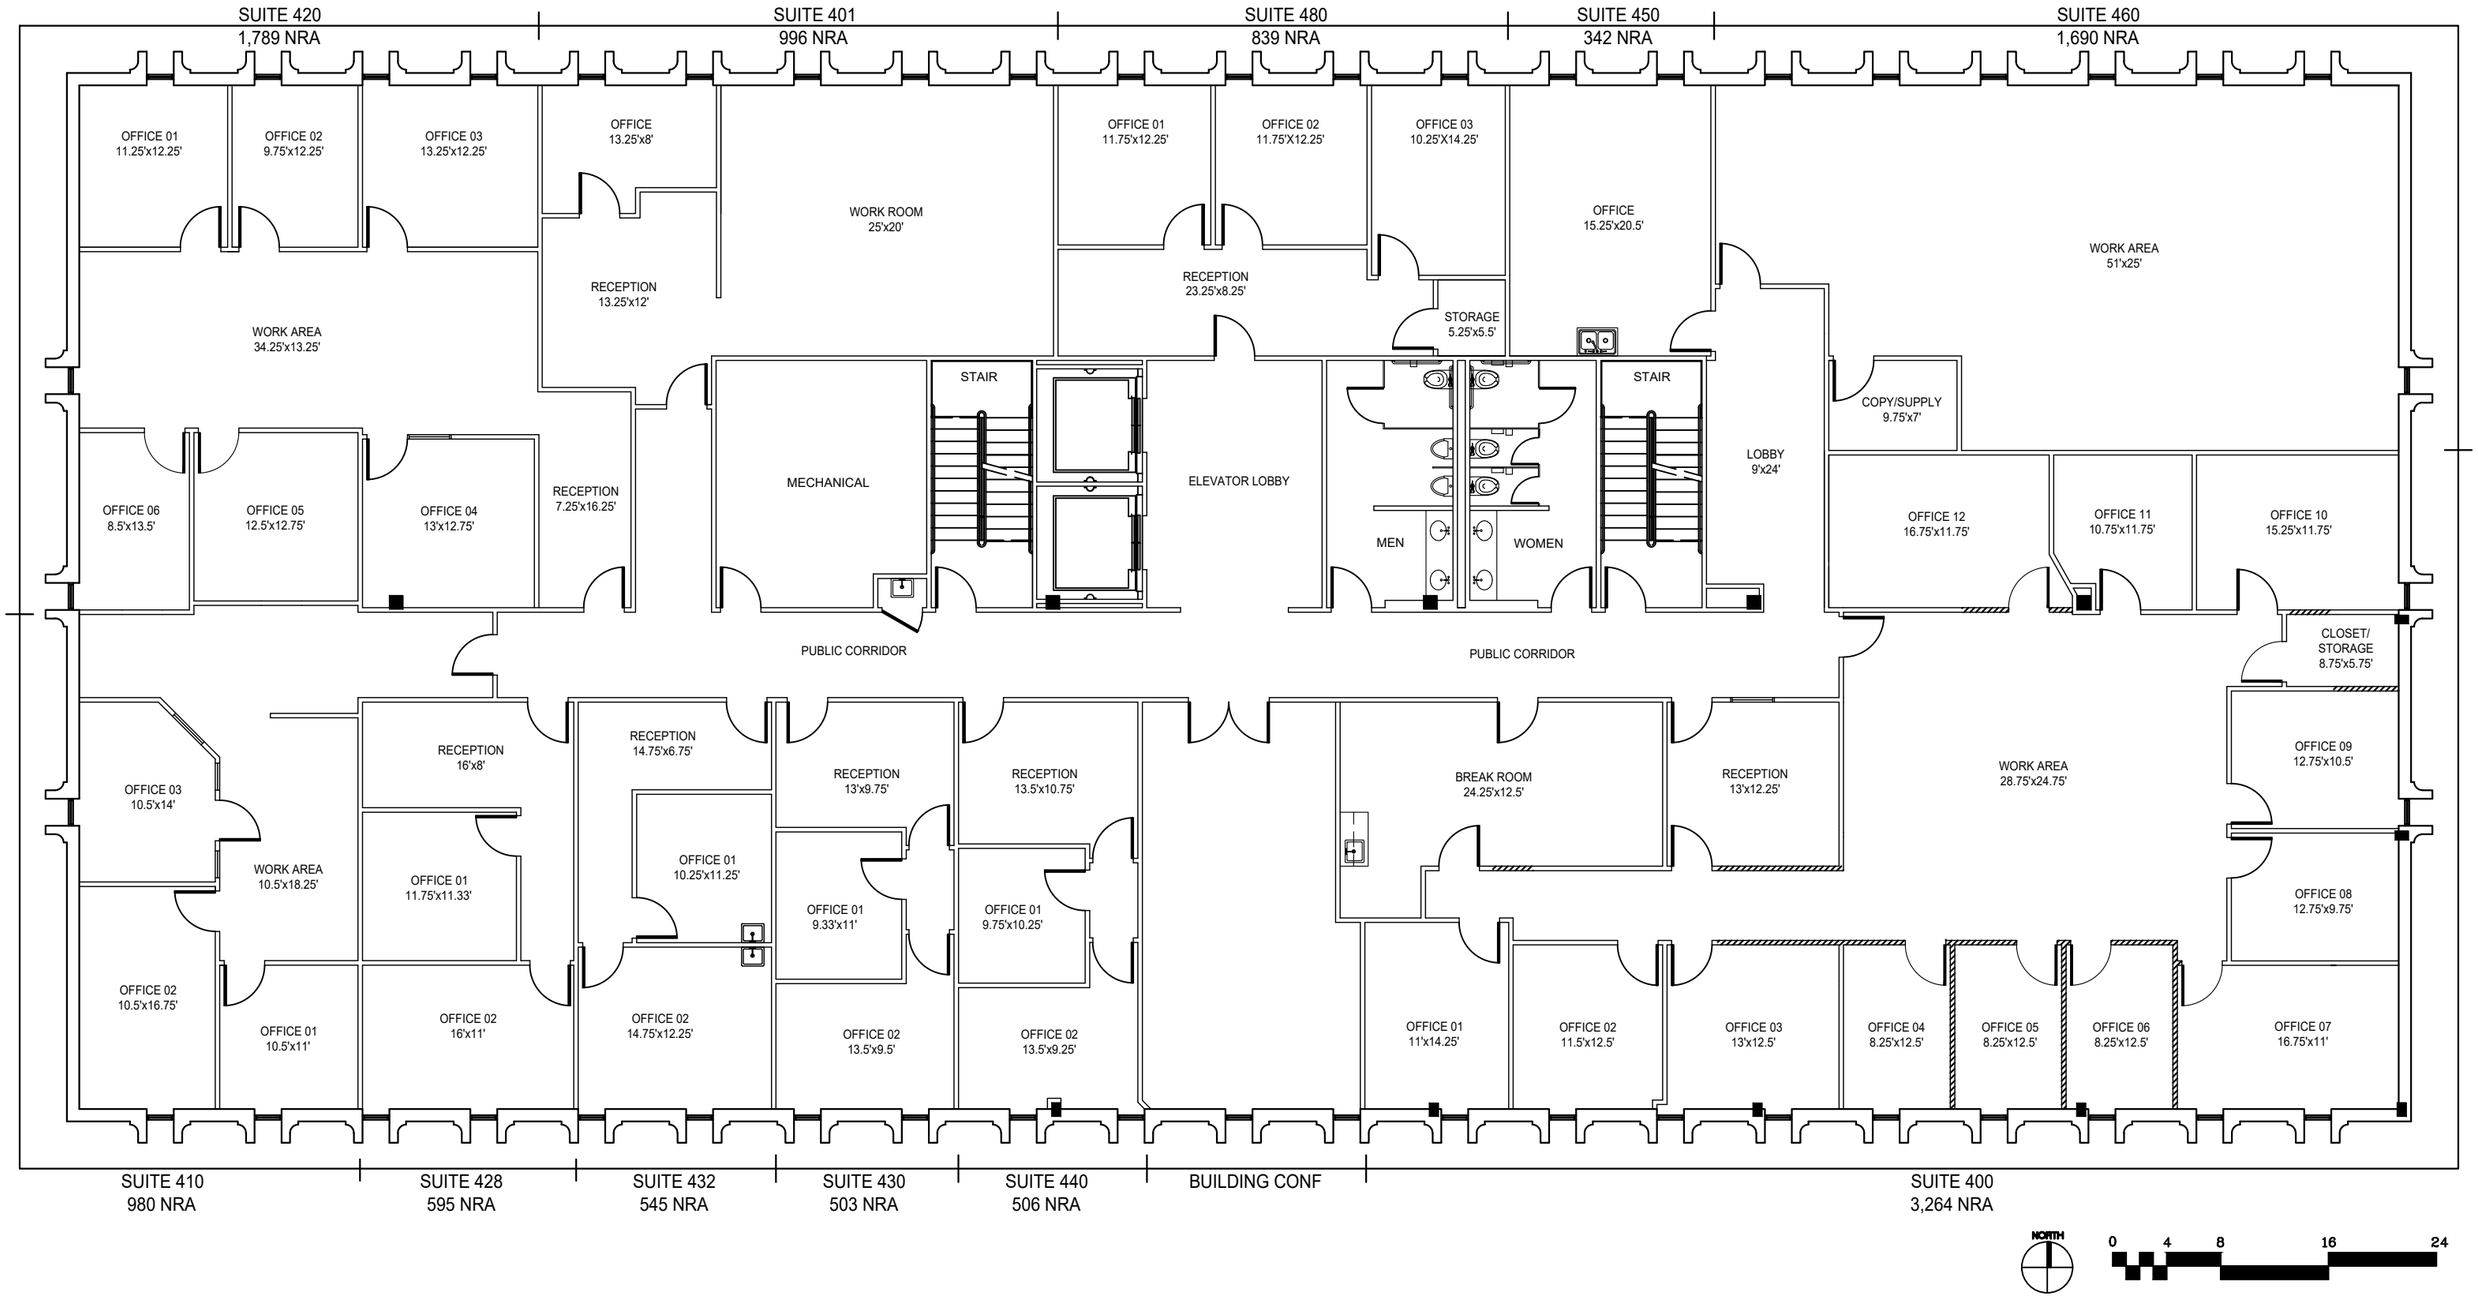

2990 RICHMOND

PROPOSED FLOOR PLAN

LEVEL 4

Philip Ewald Architecture Incorporated
Architecture Interior Design Planning
4200 Montrose Boulevard Suite 420 Houston Texas 77006 713.522.1977
www.philipewald.com

A Project of:
HANSEN MANAGEMENT

03/04/2026 SCALE: N.T.S. PROJECT #26033

NOT FOR REGULATORY APPROVAL, PERMITTING OR CONSTRUCTION
NOT FIELD VERIFIED