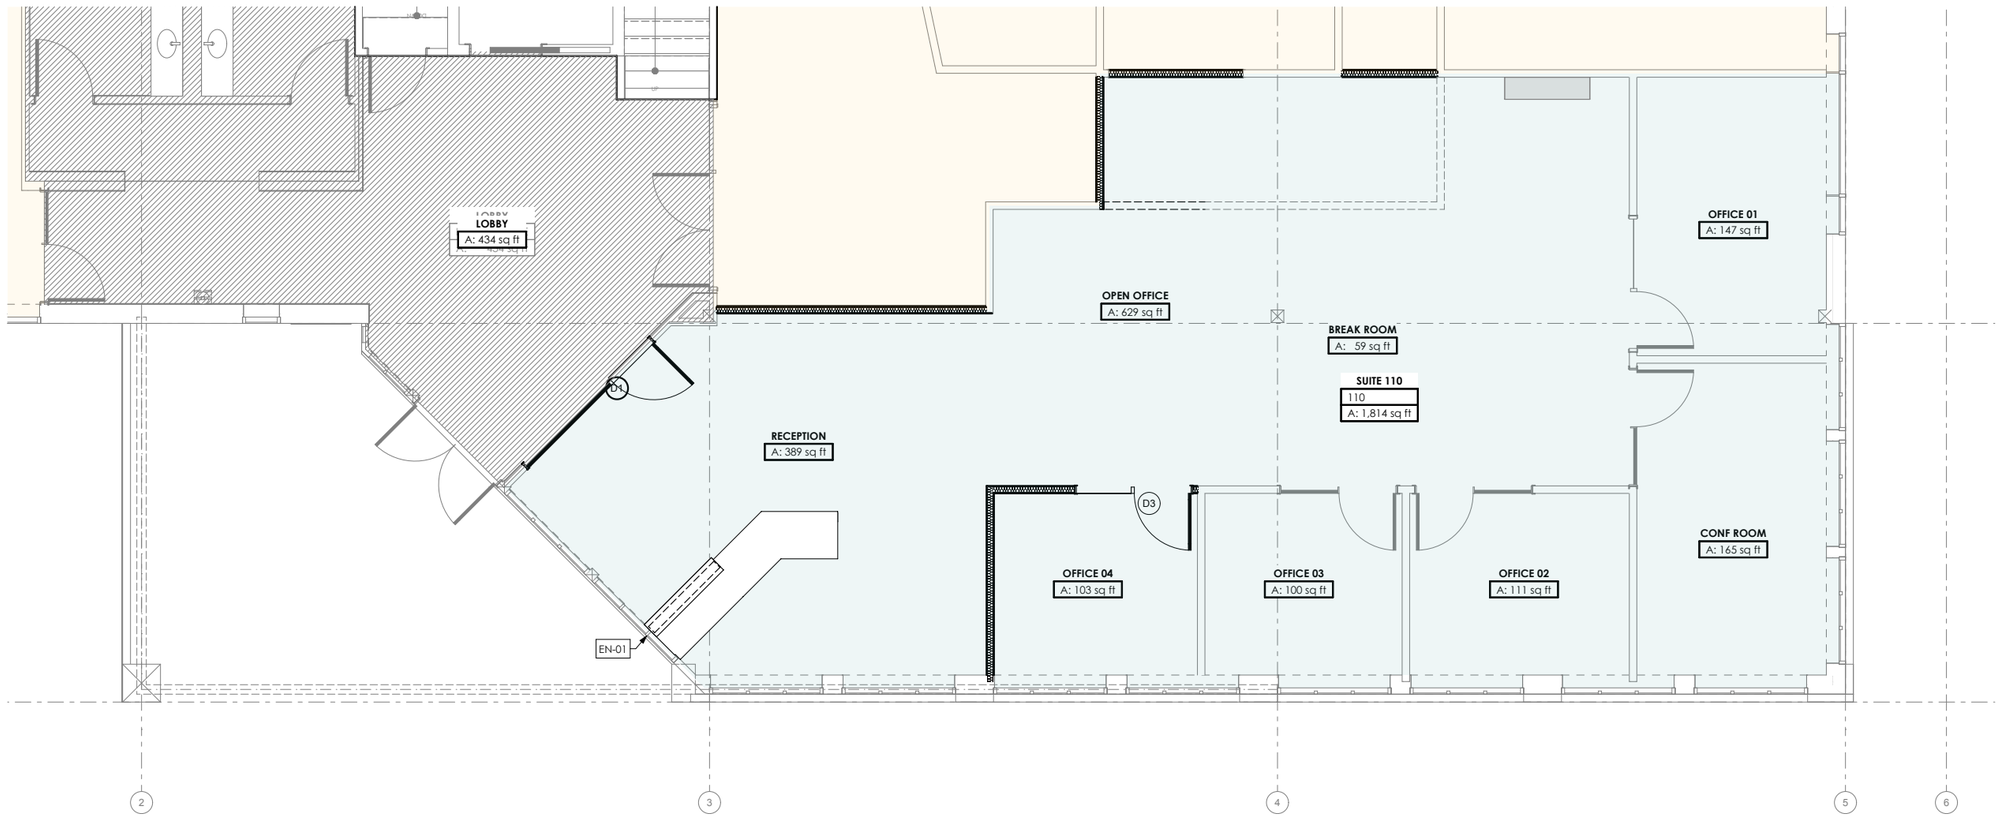

FIRST FLOOR

SCALE: 1/8" = 1'-0"

1

STEMACH
Design + Architecture

395 SW BLUFF Shell Work and Suite 110
25005.03
6/29/26