DocuSign Envelope ID: 9F68B530-ADEF-4EE0-9939-1151384716C4

EXHIBIT C

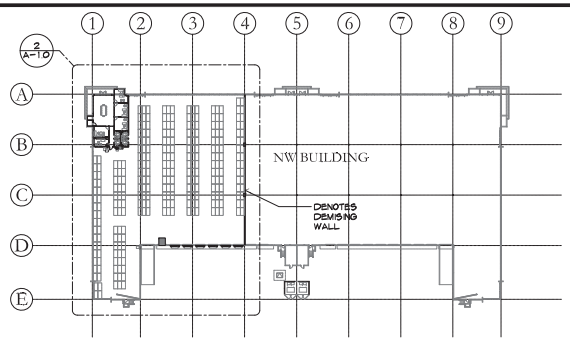

1 1"=60'-0" KEY PLAN

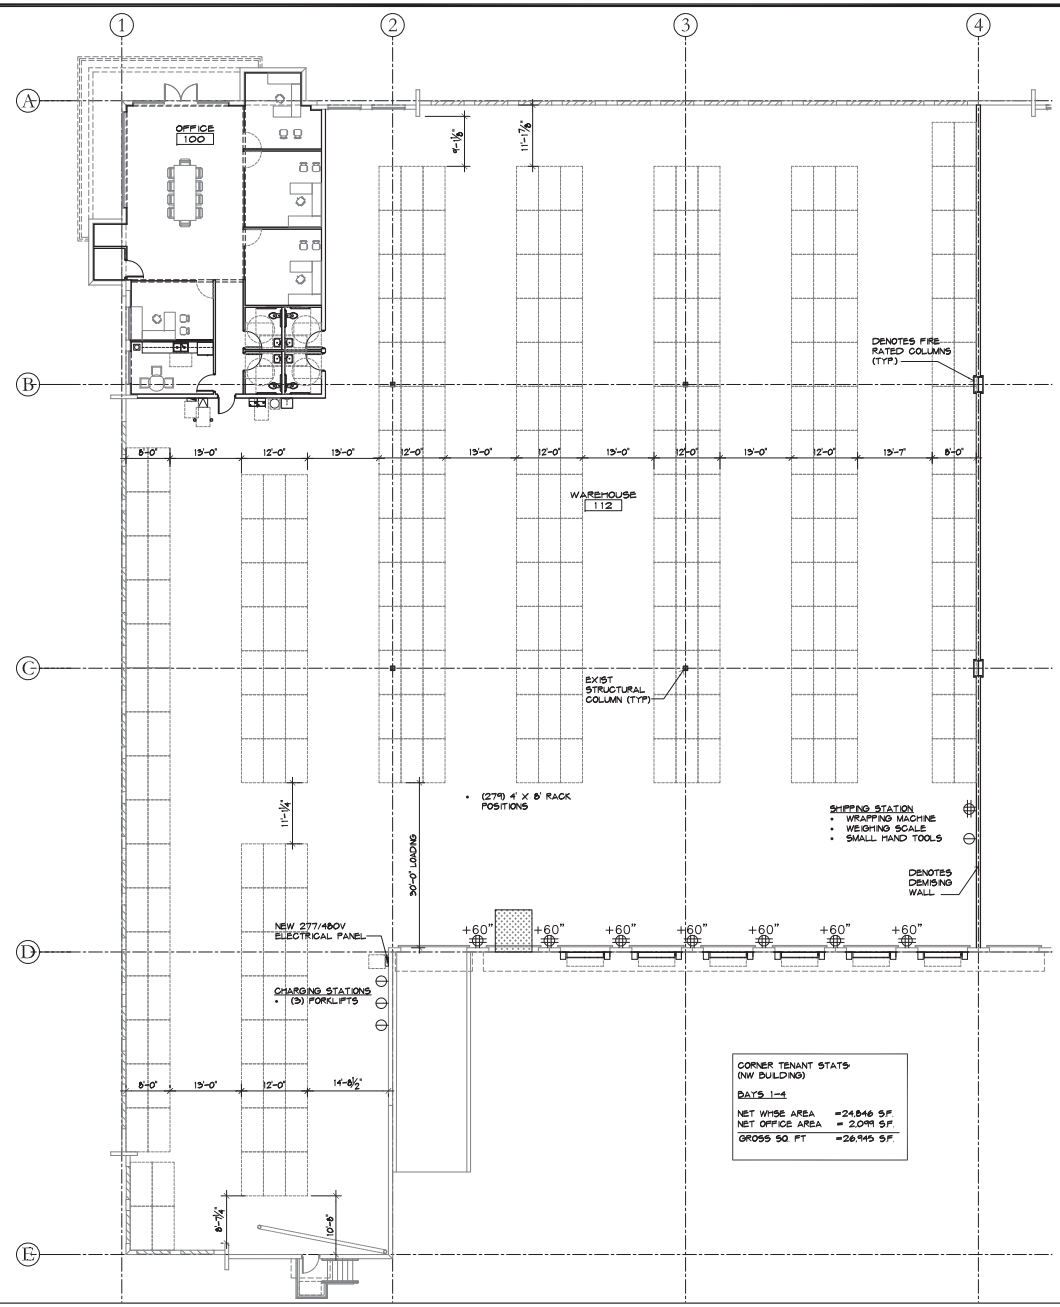

ELECTRIC SYMBOLS			
SYMBOL	DESCRIPTION	SYMBOL	DESCRIPTION
	SINGLE RECEPTACLE POWER OUTLET		
	DUPLEX RECEPTACLE POWER OUTLET	J	JUNCTION BOX / CONDUIT
	G.F.I. - DUPLEX RECEPT. POWER OUTLET		TELCO BOARD
	QUAD RECEPTACLE POWER OUTLET		POWER CORD REEL WITH RETRACTABLE CORD, MTD. AT STRUCTURE ABOVE
	DUAL DATA RECEPTACLE		DUPLEX FLOOR RECEPTACLE / DATA
PP	POWER POLE (POWER/DATA)		

2 1/32"=1'-0" WAREHOUSE FLOOR PLAN

General Components International

Tenant Improvement at
Miami Midway Logistics, NW Building
Miami-Dade County, Florida

NO. | DATE | REVISION

ALL DRAWINGS, SPECIFICATIONS AND RELATED DOCUMENTS ARE THE PROPERTY OF THE ARCHITECT AND THE ARCHITECT HAS THE EXCLUSIVE RIGHT TO THE COPYRIGHT. THE DRAWINGS, SPECIFICATIONS AND RELATED DOCUMENTS, OR ANY PART OF WHICH, MAY NOT BE REPRODUCED WITHOUT THE ARCHITECT'S WRITTEN PERMISSION.

CONTRACTOR MUST CHECK AND VERIFY ALL DIMENSIONS AND FIELD CONDITIONS AND NOTIFY ARCHITECT OF ANY DISCREPANCIES IMMEDIATELY UPON DISCOVERY.

HSM ARCHITECTURE
3753 North Federal Highway • Delray Beach, Florida 33483 • T. 561.733.2220
info@hsmarchitecture.com • AA0003736 • www.hsmarchitecture.com

MICHAEL W. HANSON
FLORIDA REGISTERED ARCHITECT REG. NUMBER: AR0017270

ELECTRONIC SIGNATURE REQUIRED.

HSM PROJECT NUMBER: 20-034.2.3

ISSUED DATE: 2024-02-13

SCALE: AS NOTED

TITLE: WAREHOUSE FLOOR PLAN

DRAWING NUMBER: A-1.0