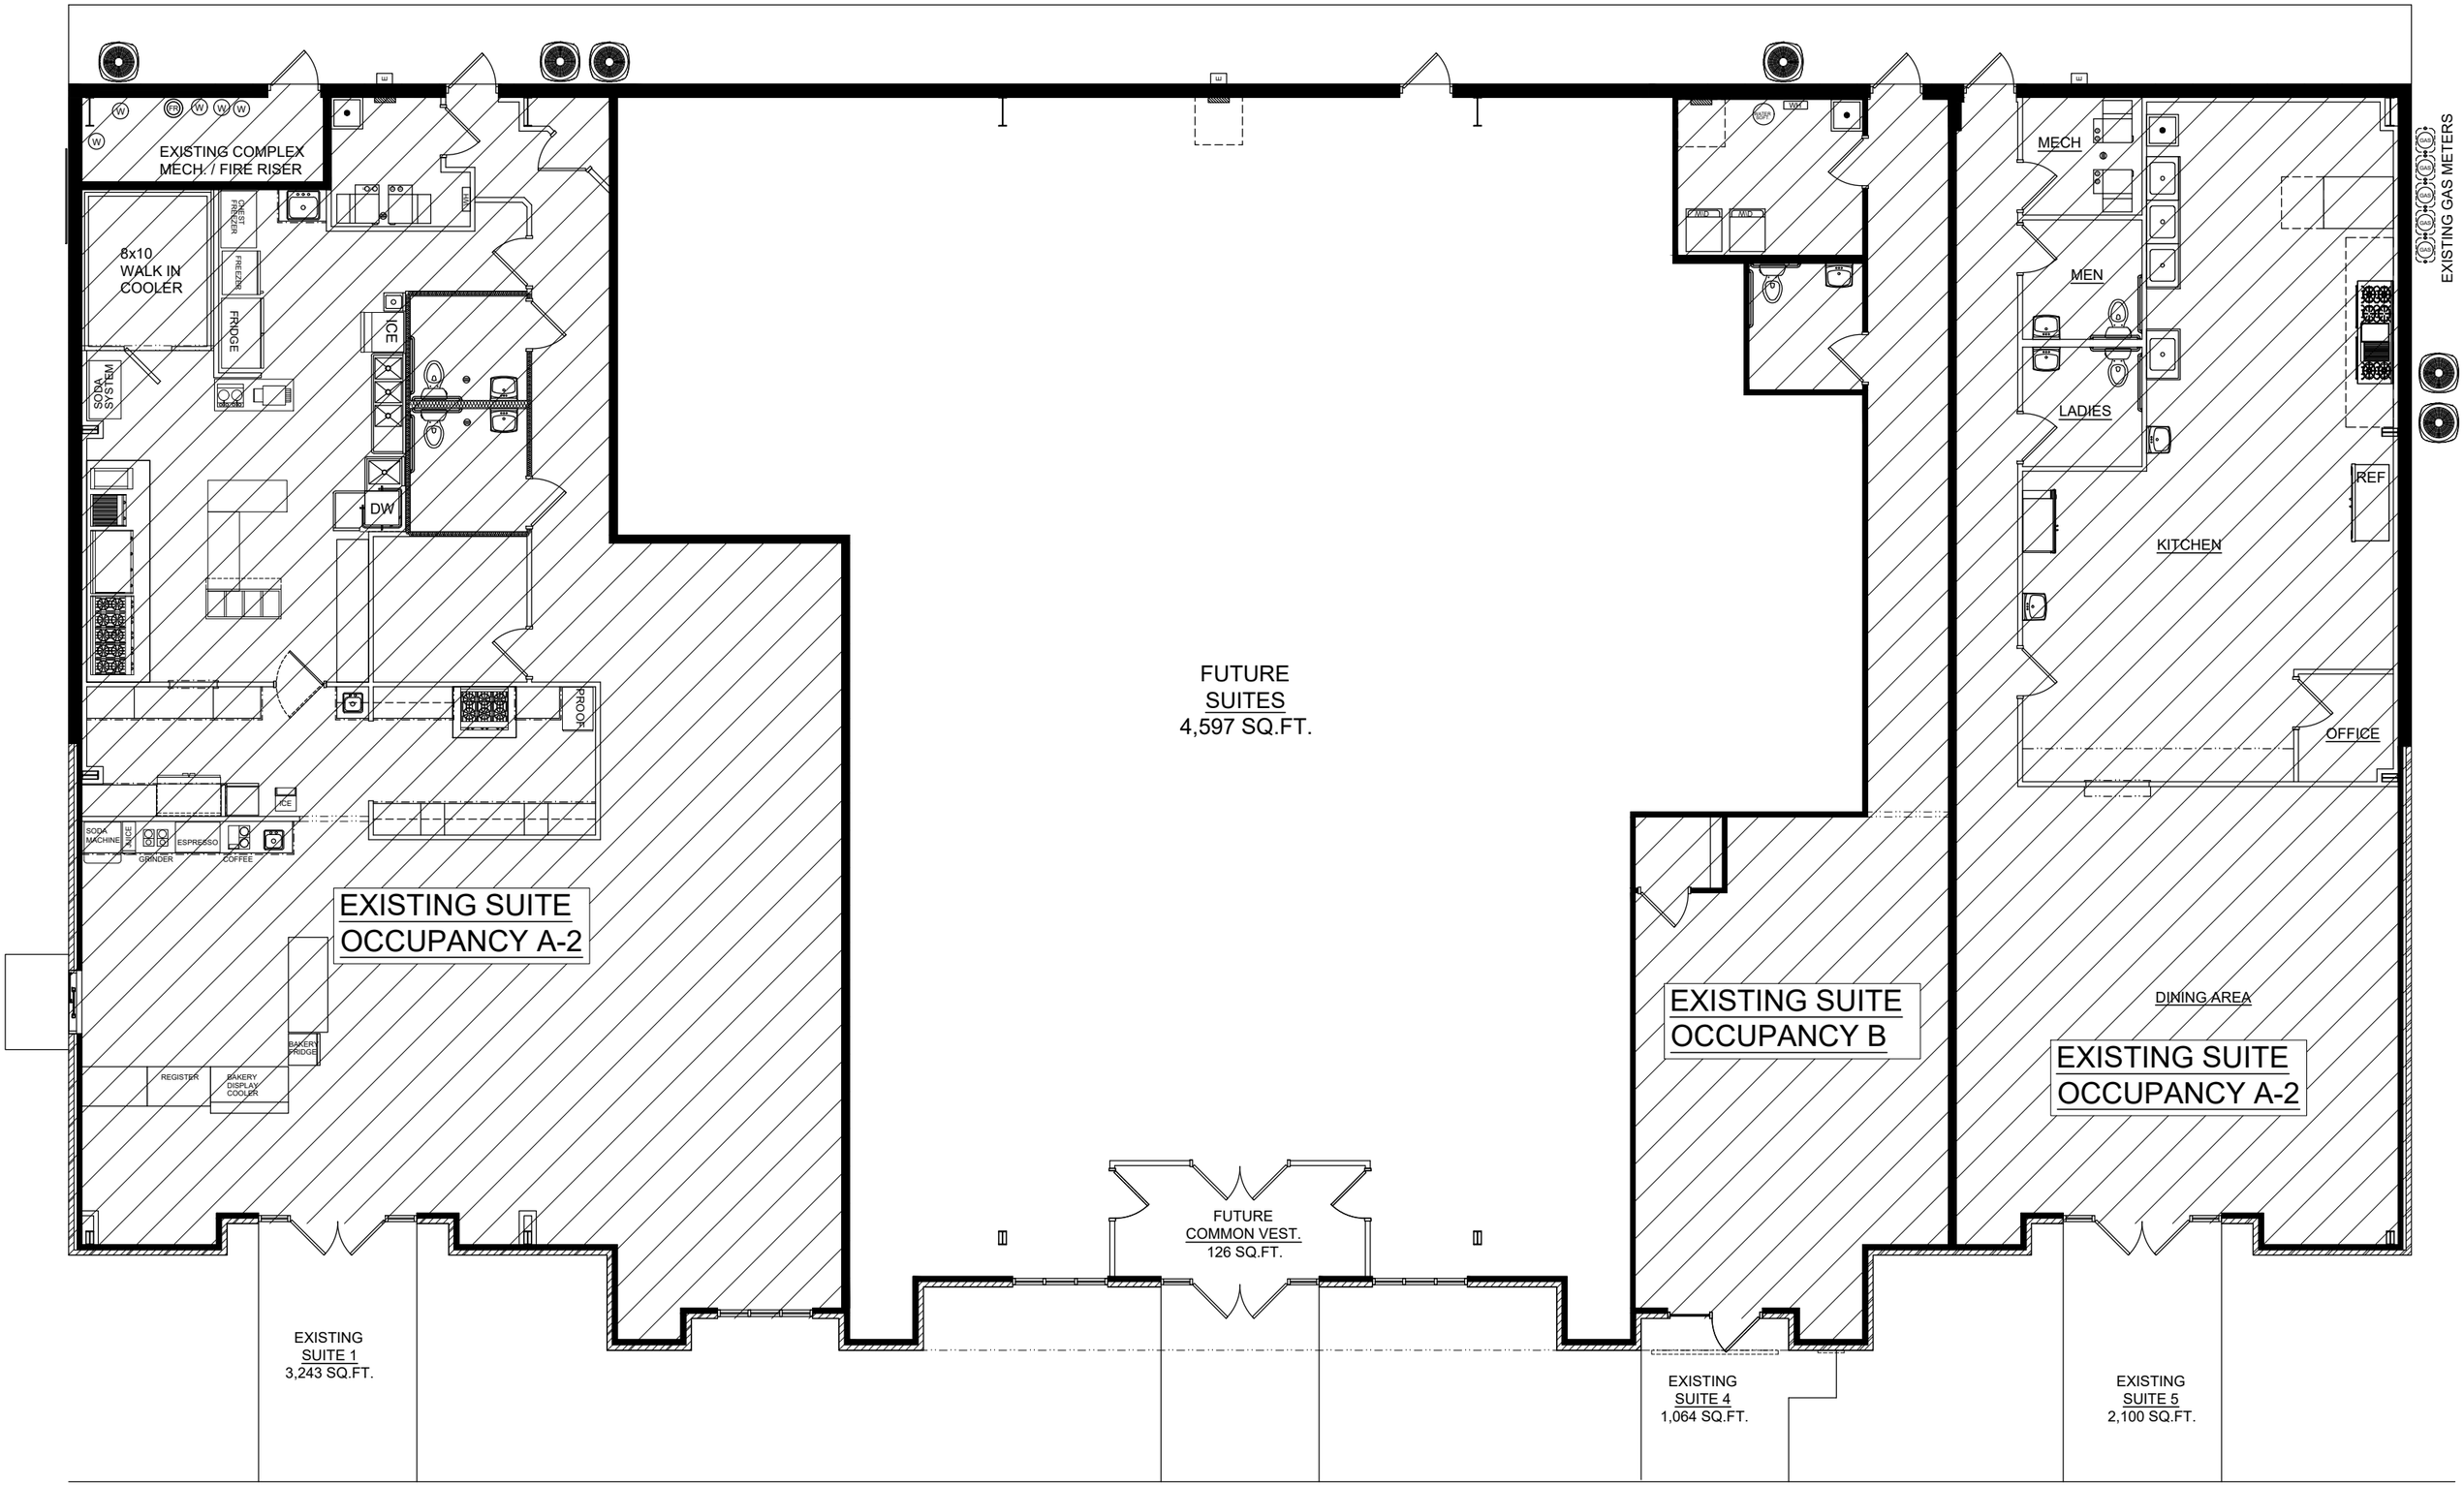
EXISTING COMPLEX
MECH. / FIRE RISER
8x10
WALK IN
COOLER
UNDER FREEZER
FREEZER
FRIDGE
SODA SYSTEM
ICE
DW
PROOF
ICE
SODA MACHINE
JUICE
GRINDER
ESPRESSO
COFFEE
EXISTING SUITE
OCCUPANCY A-2
BAKERY FRIDGE
REGISTER
BAKERY DISPLAY COOLER
FUTURE
SUITES
4,597 SQ.FT.
MECH
MEN
LADIES
KITCHEN
REF
OFFICE
EXISTING GAS METERS
DINING AREA
EXISTING SUITE
OCCUPANCY A-2
EXISTING SUITE
OCCUPANCY B
FUTURE
COMMON VEST.
126 SQ.FT.
EXISTING
SUITE 1
3,243 SQ.FT.
EXISTING
SUITE 4
1,064 SQ.FT.
EXISTING
SUITE 5
2,100 SQ.FT.