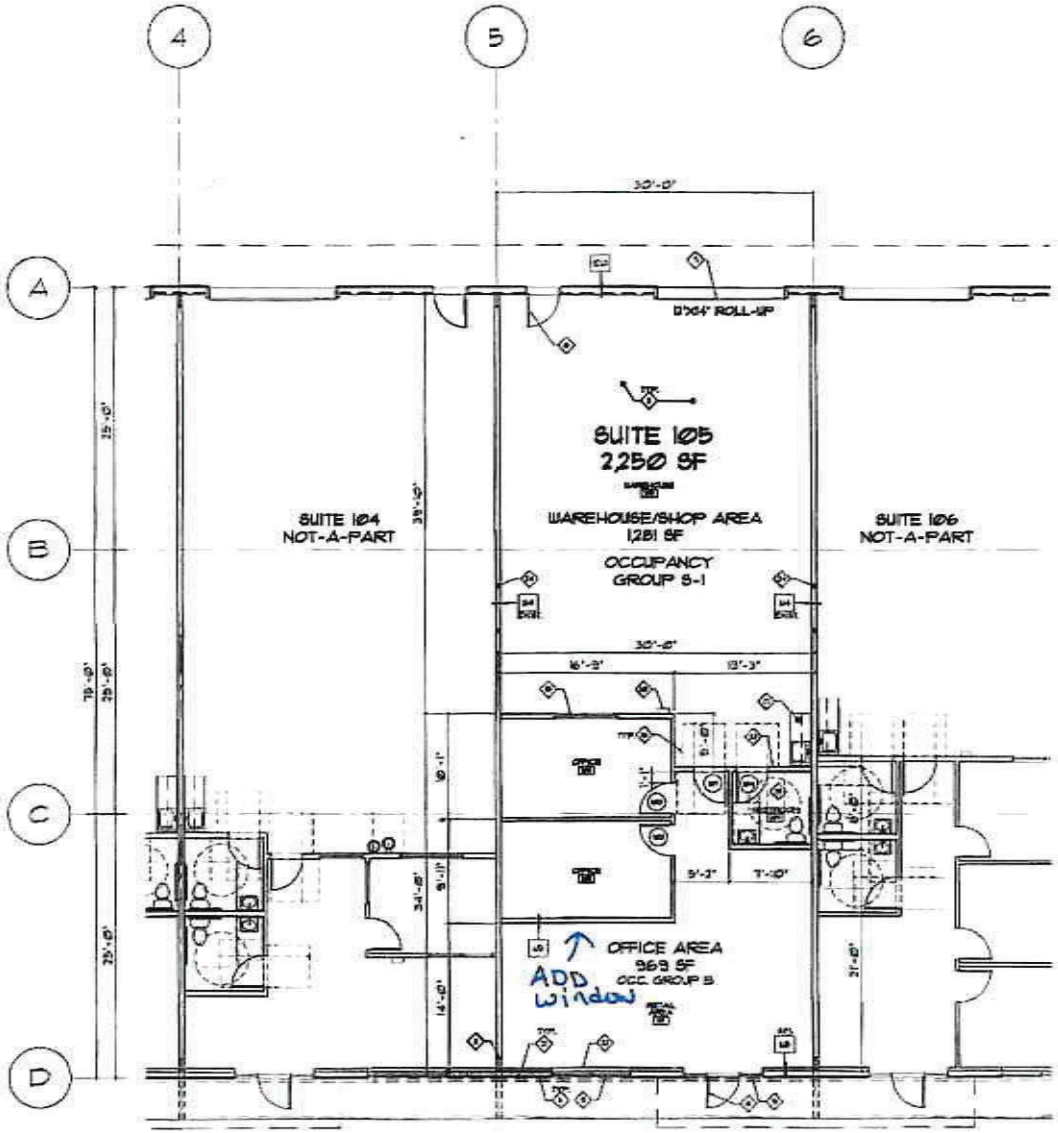

Enlarged First Floor Plan:

North

Keynotes:

Wall Types:

General Notes:

LABAR architecture, inc.
458 WEST 16th AVENUE
SPOKANE, WA 99203

PRELIMINARY

Project No.	23468
Date	11/28/2023
Drawn By	RDL
Scale	3/16" = 1'-0"
File Name	23468-A202

PROJECT NAME: Tenant Improvement for Suite 105 - Knox III, Building 2
2700 N. Knox Eagle - Liberty Lake, WA 99019

SHEET TITLE: Enlarged Floor Plan - Office & Warehouse

Sheet No.
A2.02