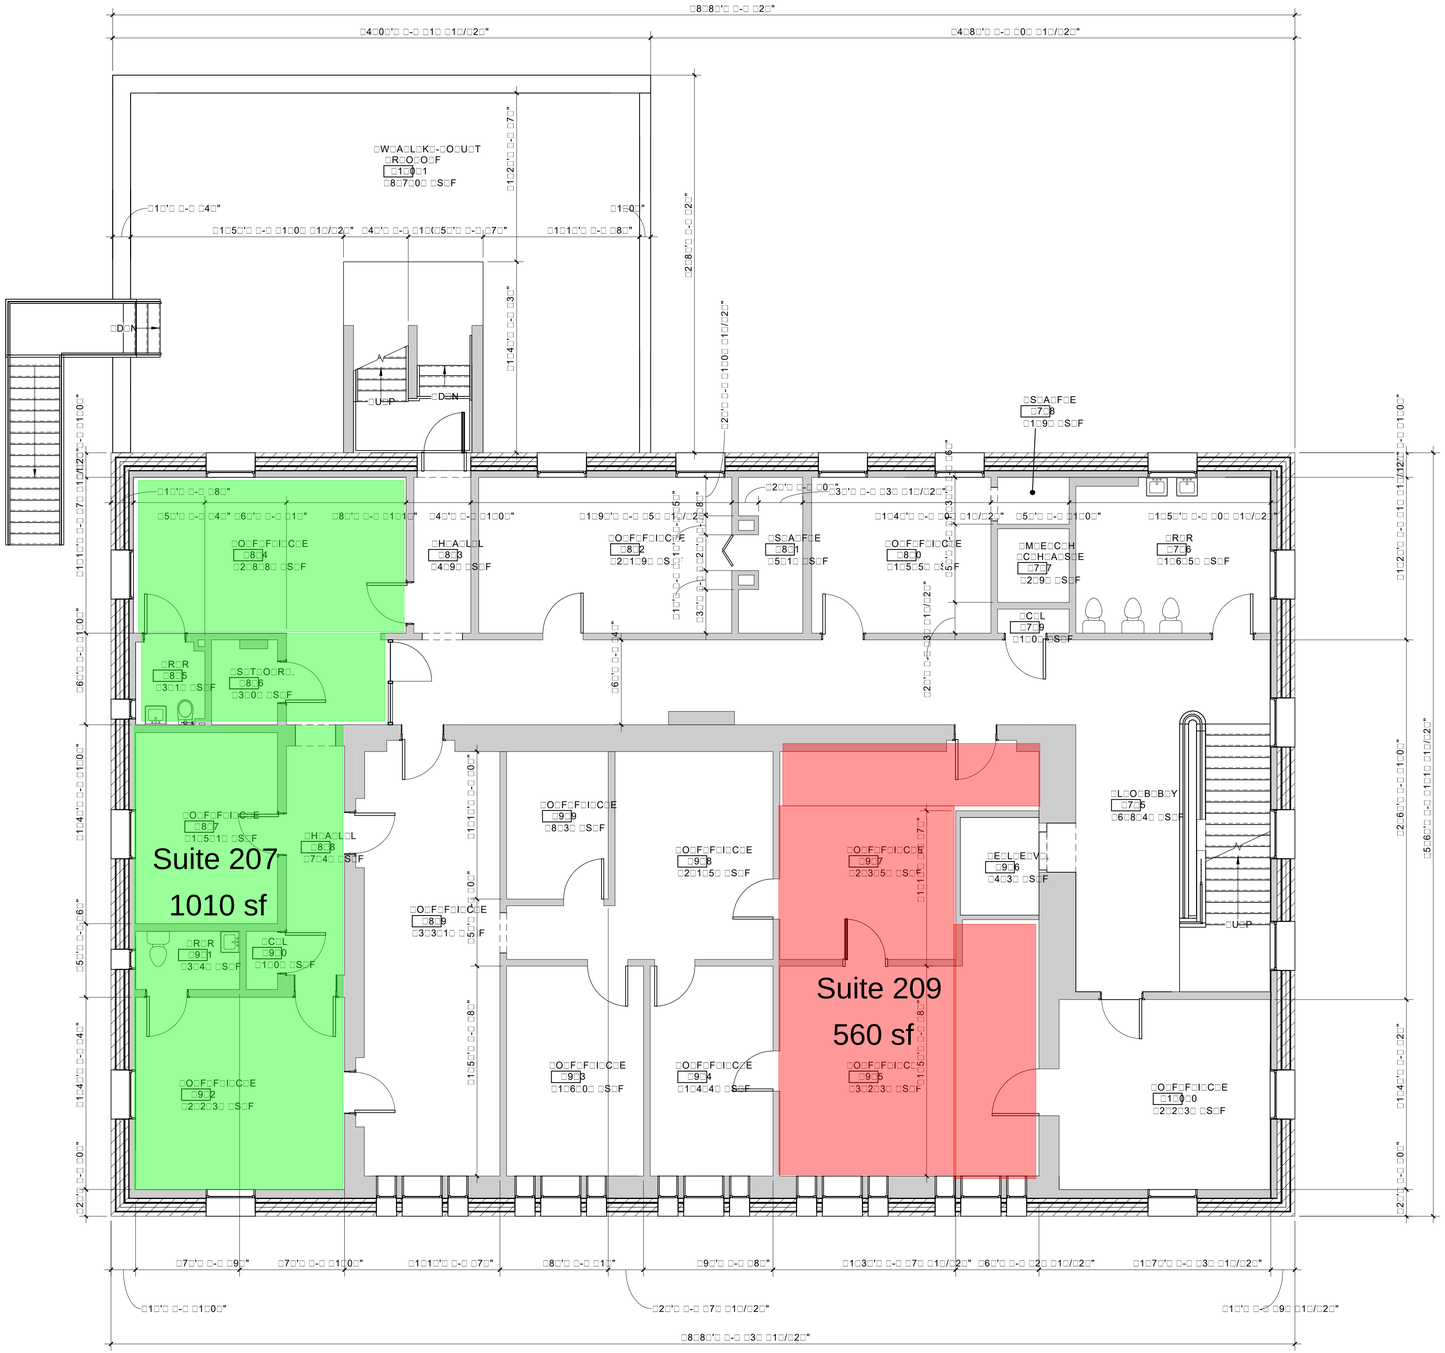

KEY NOTES

1 EXISTING PLAN - 2ND FLOOR

A101 SCALE: 1/16" = 1'-0"

N

PROJECT

OWNER

ARCHITECT

ARETE DESIGN GROUP

FOR CONSTRUCTION

REVISIONS

PROJECT NUMBER

DATE:

ISSUE:

EXISTING 2ND FLOOR PLAN

A101