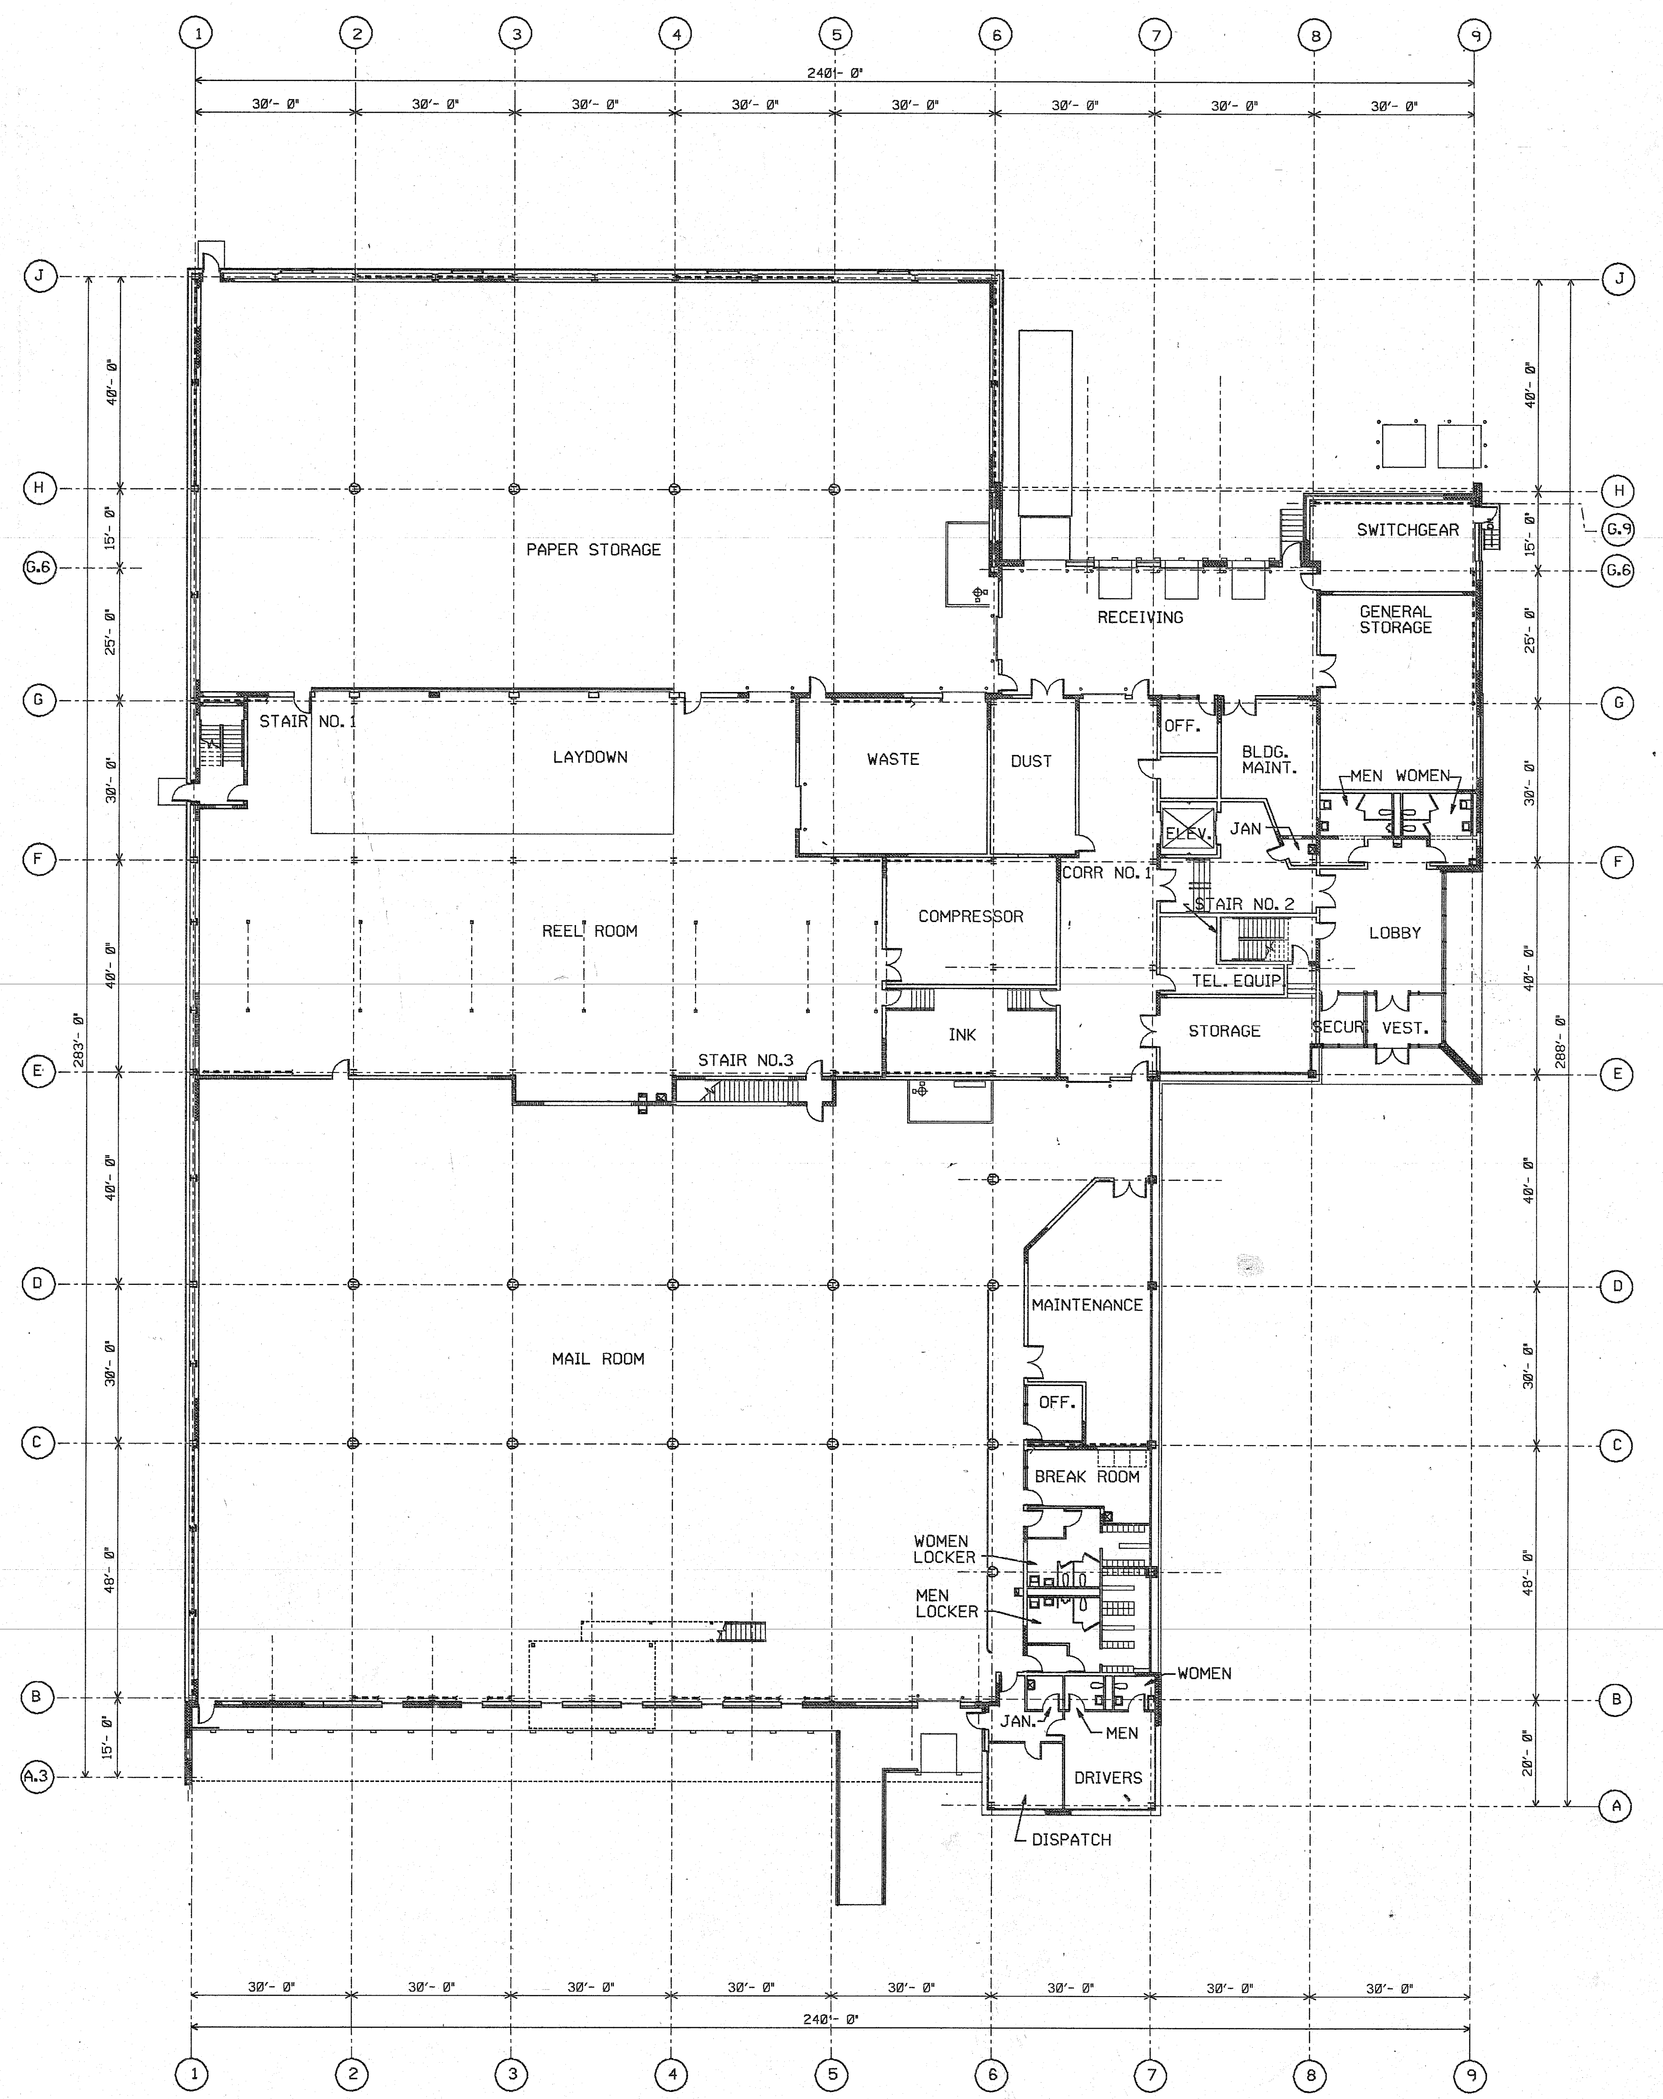

LEGEND

- SECTION, DETAIL OR ELEV. NUMBER
- DWG. NO. WHERE DRAWN OR SHOWN
- 000 — ROOM NO. - SEE FINISH SCHEDULE DWG. NO. A17
- 000 — DOOR NO. - SEE DOOR SCHEDULE DWG. NO. A16
- U.N.O. — UNLESS NOTED OTHERWISE
- C.B. — CONCRETE BLOCK
- E.I.F.S. — EXTERIOR INSULATION FINISH SYSTEM
- GYP-BD. — GYPSUM BOARD
- AC.T. — ACOUSTICAL TILE
- V.C.T. — VINYL COMPOSITION TILE
- R.T. — RUBBER TILE
- R.D. — ROOF DRAIN
- F.D. — FLOOR DRAIN
- N.I.C. — NOT INCLUDED IN CONTRACT
- C.J. — CONTROL JOINT SEE DETAIL NOS."51","52","56",& "70" ON DRAWING NO. A10.
- CONCRETE BLOCK
- "SOUND BLOX" SOUND ABSORBING CONCRETE BLOCK
- SUPPLEMENTARY WALL ANCHOR DETAILS - A, B, C ETC. SEE DWG. NO. A3

IN ADDITION TO TYP. MASONRY WALL ANCHOR DETAIL NOS. "50" AND "55" DWG. NO. A10 - ANCHOR WALLS AT UNDERSIDE FLOOR AND ROOF DECK AS SHOWN IN DETAILS A, B, C AND WHERE INDICATED ON DWG. NOS. A2, A3, A4 THOS

A, B, C

NOTES:

1. ALL 8" CONCRETE BLOCK WALLS OR PARTITIONS TO BE FULL HEIGHT TO UNDERSIDE OF FLOOR OR ROOF ABOVE UNLESS NOTED OR SHOWN OTHERWISE.
2. ALL 4" CONCRETE BLOCK PARTITIONS TO BE CEILING HIGH UNLESS NOTED OR SHOWN OTHERWISE.
3. FOR LINTEL SCHEDULES (MASONRY OR STEEL), FOR DUCT AND MISC. MECHANICAL TRADE OPENINGS SEE DWG. NO. A16.
4. FOR REINFORCED CONCRETE BLOCK MASONRY NOTES SEE DRAWING NO. A7.

THIS ORIGINAL DRAWING IS RELEASED TO THE CLIENT 4/25/97 DATE
CHAS. T. MAIN, INC. ASSUMES NO RESPONSIBILITY FOR ANY SUBSEQUENT REVISIONS TO THIS DRAWING.
CHAS. T. MAIN, INC.

THIS DRAWING HAS BEEN MICROFILMED

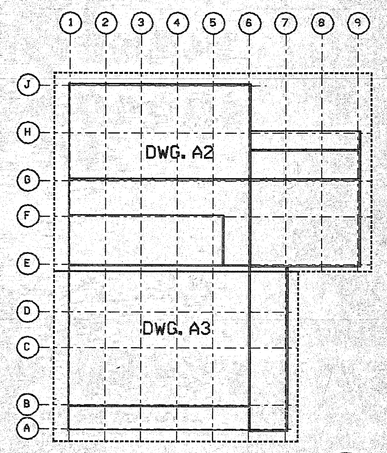

KEY PLAN

REV	DATE	DESCRIPTION	DRAWN	CHECKED	DES.SUPV.	RESP.ENGR.	CH.DISC.ENG.	PROJ. MGR.	MF
5	12/22/98	CONSTRUCTION REVISION E.N. NO.12	SBD	TWT	TWT	TWT			
4	8/24/98	CONSTRUCTION REVISION E.N. NO. 9					TWT		
3	3/1/98	CONSTRUCTION REVISION E.N. NO. 6	SBD	TWT	TWT	TWT			
2	2/2/98	CONTSTRUCTION REVISION E.N. NO. 5	SBD	TWT	JBN	TWT	TWT		
1	12/8/97	CONSTRUCTION REVISION E.N. NO. 2	RMW	TWT	JBN	TWT	TWT		
A	10/6/97	EN. NO. 1 - CONSTRUCTION SPEC. NO. 4198-2-1	RMW	TWT	JBN	TWT	TWT	GFG	

DRAWN BY R.M.RAYMOND	CHECKED BY
DESIGN SUPV. J.S.WALKER	RESP. ENGR. T.W.TUCKER
CHIEF DISC. ENGR. C.D.OLMSTED	MGR. OF ENGR. E.J.FITZSIMMONS
PROJECT MANAGER G.F.GROGAN	
MGR. OF PROJECTS R.J.CERIANI	
IN CHARGE H.S.HOCH	

MAIN 1893

CHAS. T. MAIN, INC.

BOSTON • CHARLOTTE • PASADENA

CLIENT/PROJECT TITLE

Herald-Journal

SPARTANBURG, SOUTH CAROLINA

NEW PRODUCTION FACILITY

DEPT. ARCHITECTURAL — NO. 4198-002-1000

1ST FLOOR MASTER PLAN
FLOOR EL. 804'-0"

SCALE 1/16"=1'-0

MAIN'S DWG. NO. 4198-2-A1 — REV 5

ARCH HVAC I & C ELECT MECH CIVIL STRUC

0S6d242.101SPAR0A001.001