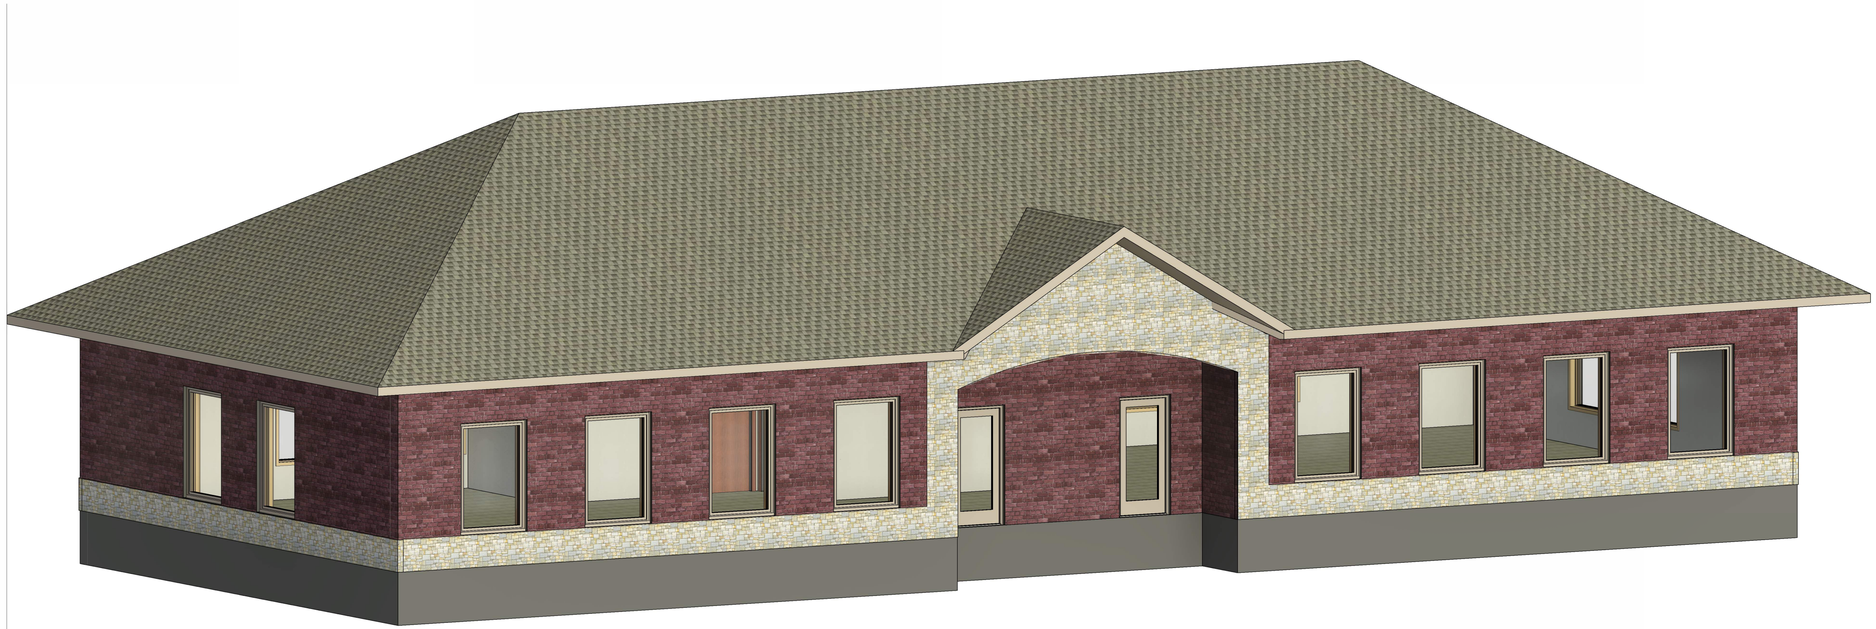

# BETHEL DRIVE

BOURBONNAIS, ILLINOIS 60914


RUDER ELECTRIC, INC.
1075 LESCO ROAD
KANKAKEE ILLINOIS 60901

815-932-8660 PHONE


HERITAGE
MEADOWS CIRCLE
BUILDING

| No. | Description | Date |
|---|---|---|
| | | |
| | | |
BETHEL DRIVE

TITLE PAGE

| | |
|---|---|
| Project number | |
| Date | 11/011/2025 |
| Drawn by | CM |
| Checked by | DR |

A-0.0

Scale

11/11/2025 9:37:33 AM

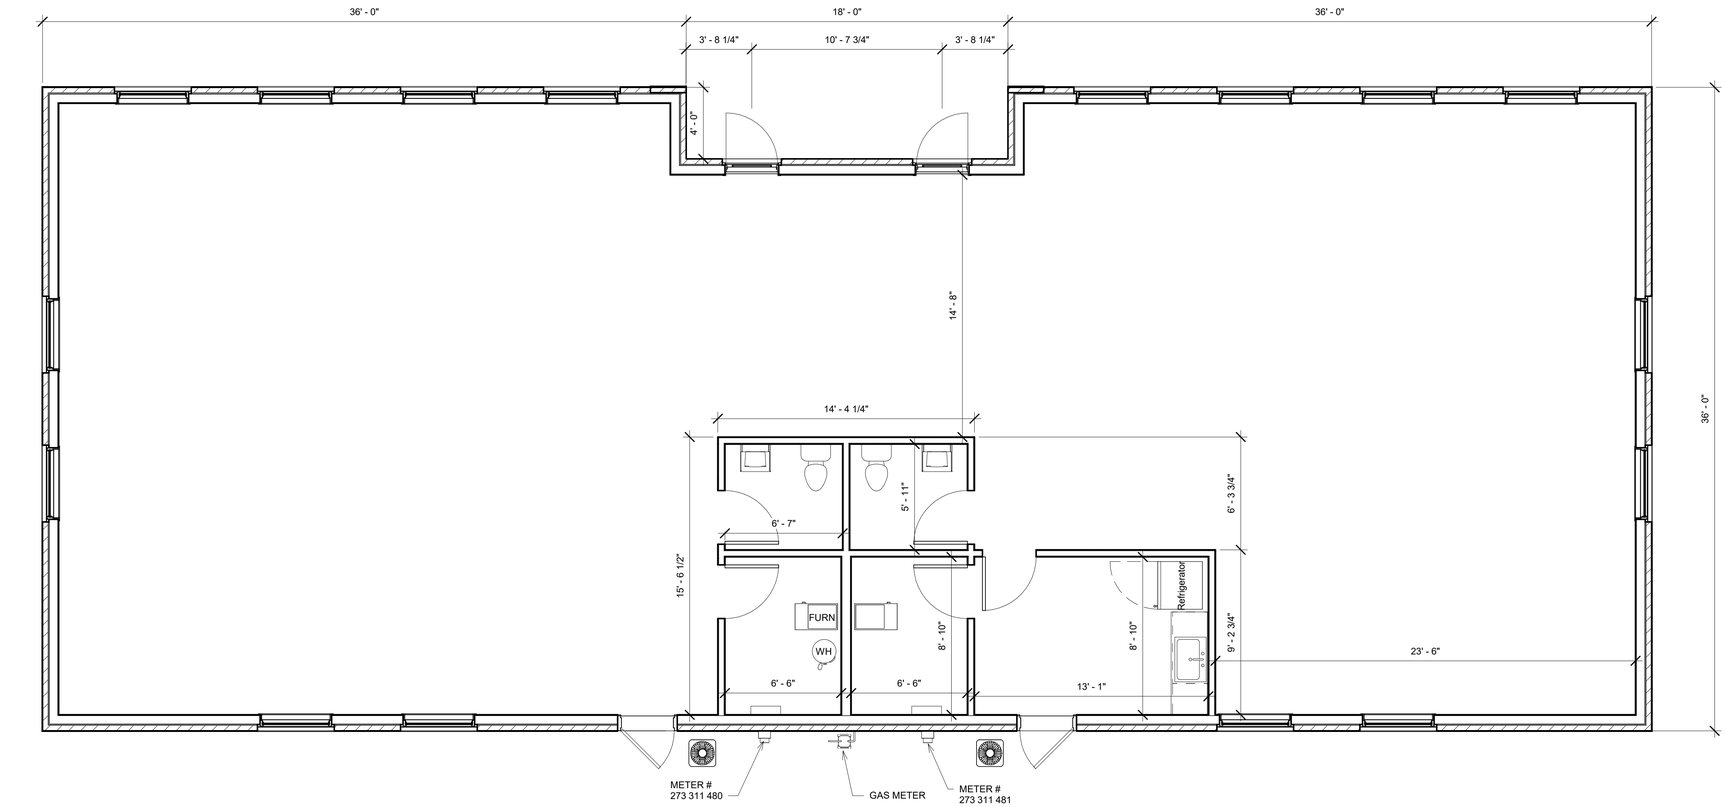


1 FLOOR PLAN
1/4" = 1'-0"


RUDER ELECTRIC, INC.
1075 LESCO ROAD
KANKAKEE ILLINOIS 60901

815-932-8660 PHONE


# HERITAGE MEADOWS CIRCLE BUILDING

| No. | Description | Date |
|---|---|---|
| | | |

## BETHEL DRIVE

## 1ST FLOOR PLAN

| | |
|---|---|
| Project number | |
| Date | 11/011/2025 |
| Drawn by | CM |
| Checked by | DR |

A-1.0

| | |
|---|---|
| Scale | 1/4" = 1'-0" |

11/11/2025 9:37:34 AM

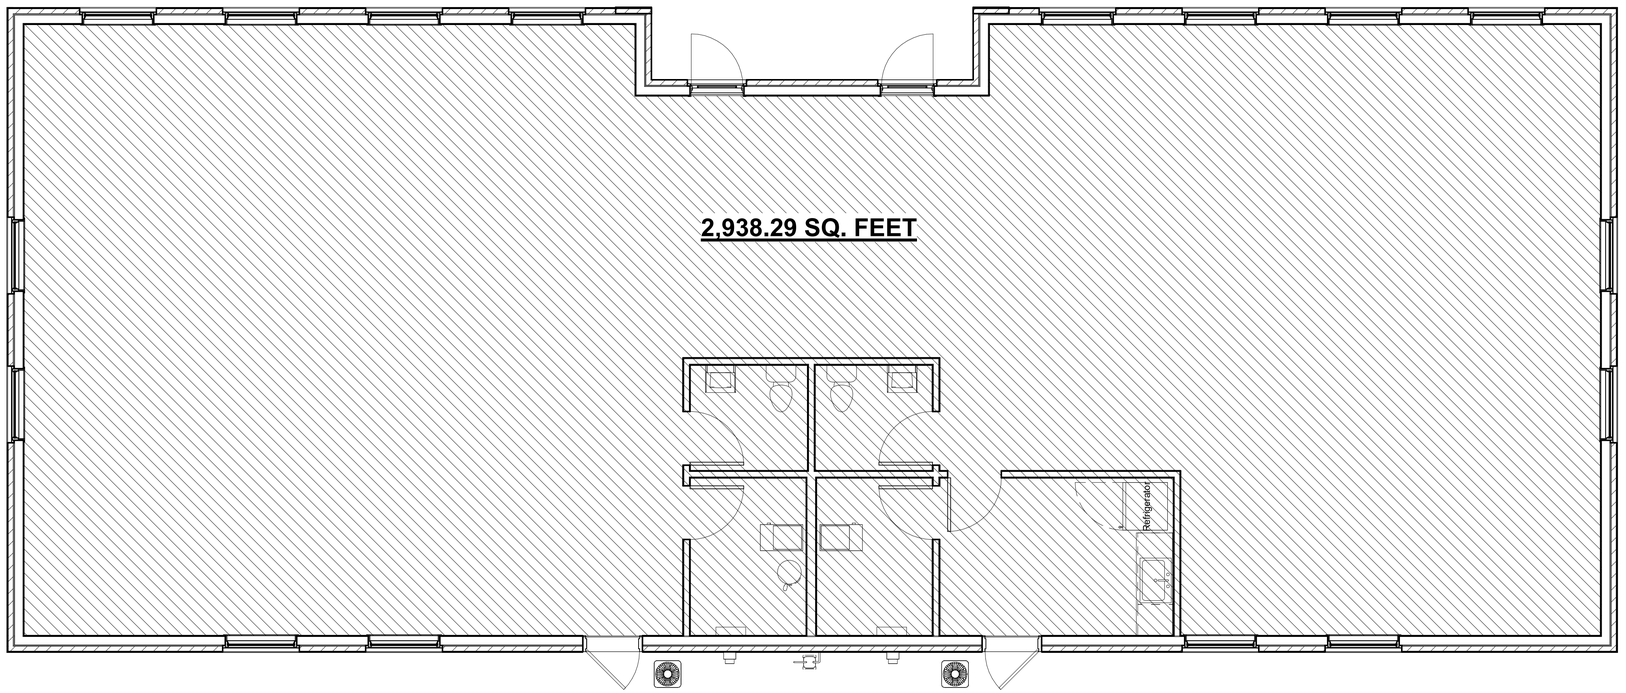


2 PLAN AREA
1/4" = 1'-0"

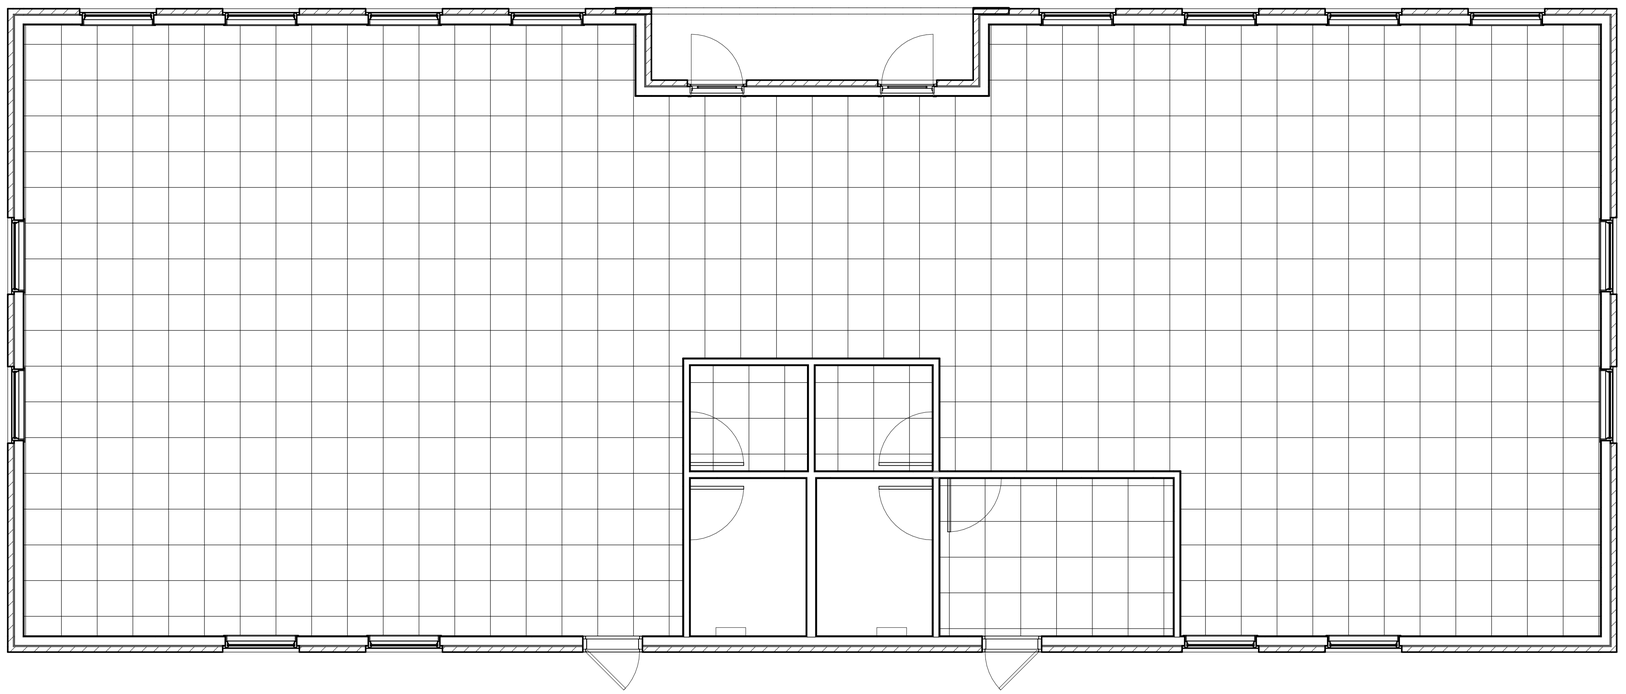

1 RCP
1/4" = 1'-0"

RUDER ELECTRIC, INC.
1075 LESCO ROAD
KANKAKEE ILLINOIS 60901

815-932-8660 PHONE

HERITAGE MEADOWS CIRCLE BUILDING

| No. | Description | Date |
|---|---|---|

BETHEL DRIVE

# REFLECTED CEILING PLAN

| | |
|---|---|
| Project number | |
| Date | 11/011/2025 |
| Drawn by | CM |
| Checked by | DR |

A-2.0

Scale 1/4" = 1'-0"

11/11/2025 9:37:34 AM

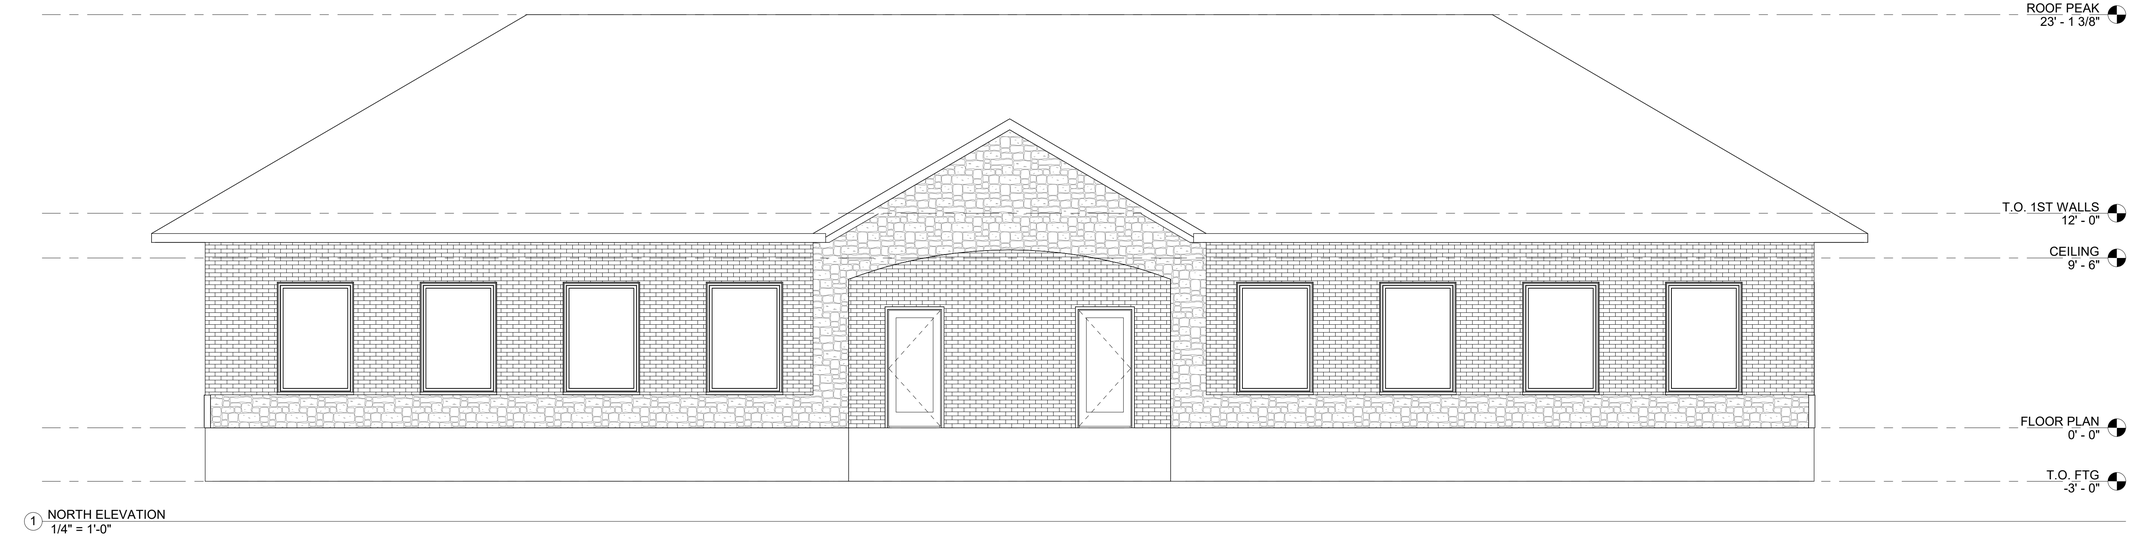


1 NORTH ELEVATION
1/4" = 1'-0"

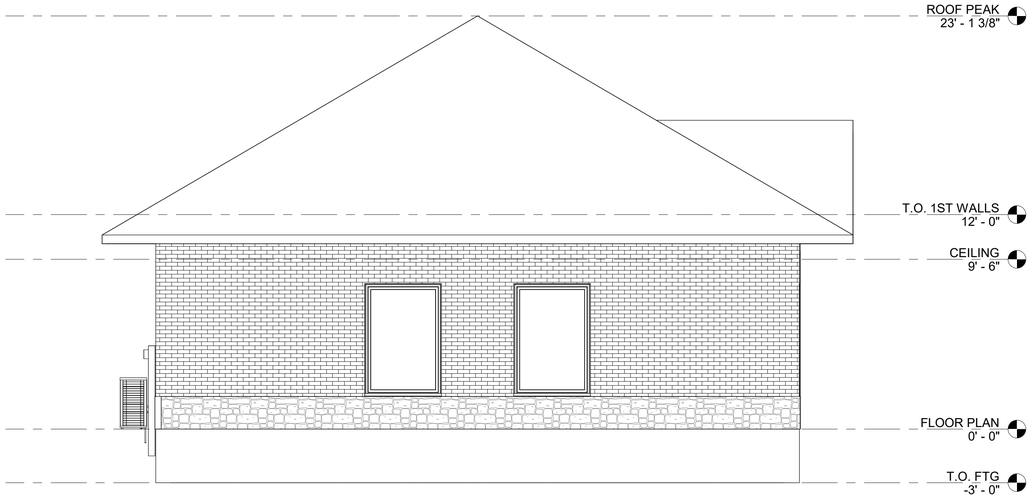


3 EAST ELEVATION
1/4" = 1'-0"

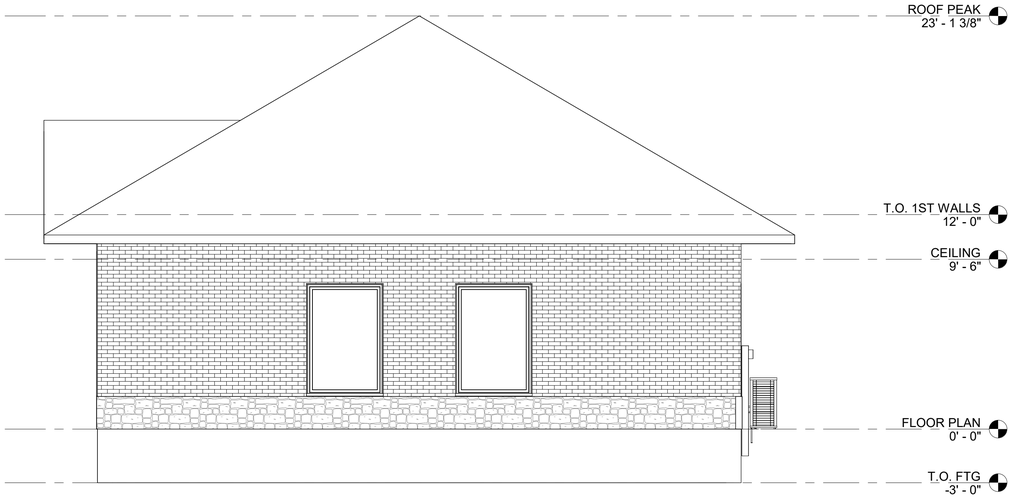


4 WEST ELEVATION
1/4" = 1'-0"

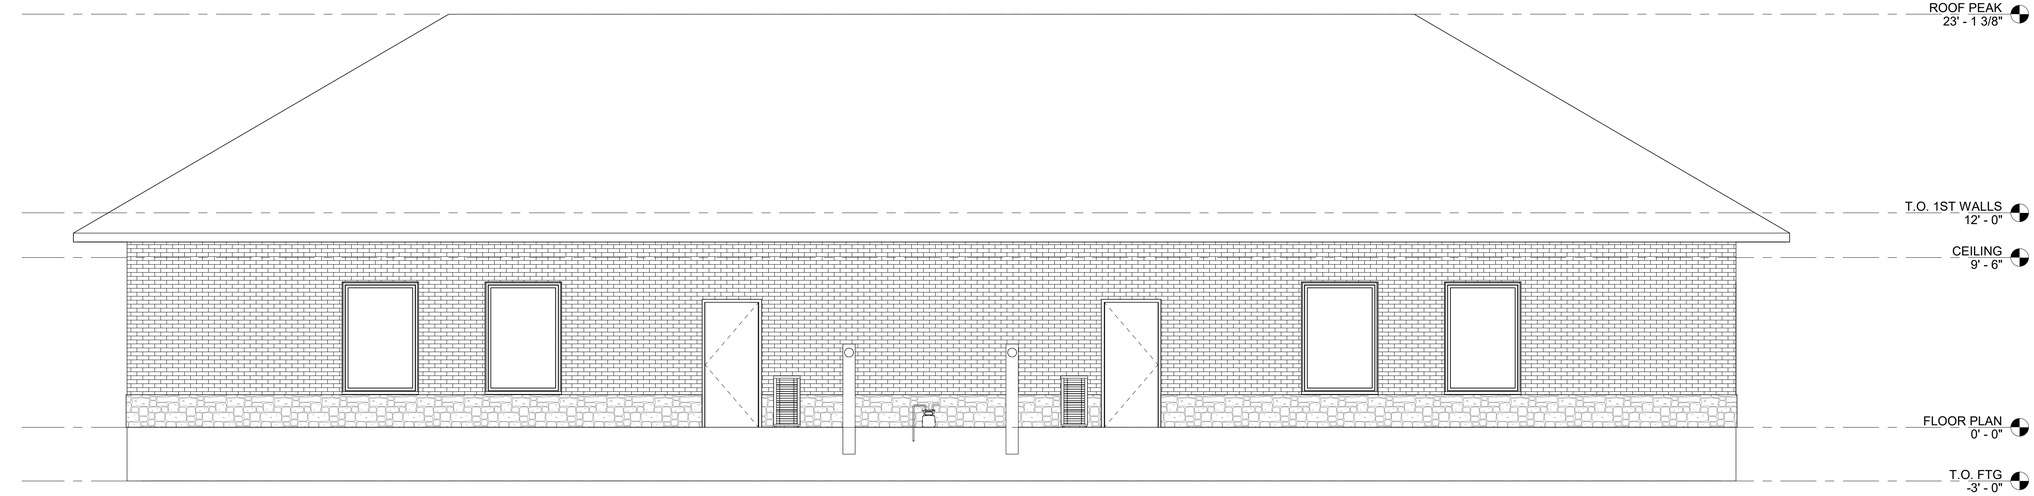


2 SOUTH ELEVATION
1/4" = 1'-0"


**RUDER ELECTRIC, INC.**
**1075 LESCO ROAD**
**KANKAKEE ILLINOIS 60901**

815-932-8660 PHONE


# HERITAGE MEADOWS CIRCLE BUILDING

| No. | Description | Date |
|---|---|---|
| | | |

## BETHEL DRIVE

## ELEVATIONS

| | |
|---|---|
| Project number | |
| Date | 11/011/2025 |
| Drawn by | Author |
| Checked by | Checker |

**A-3.0**

| | |
|---|---|
| Scale | 1/4" = 1'-0" |

11/11/2025 9:37:34 AM