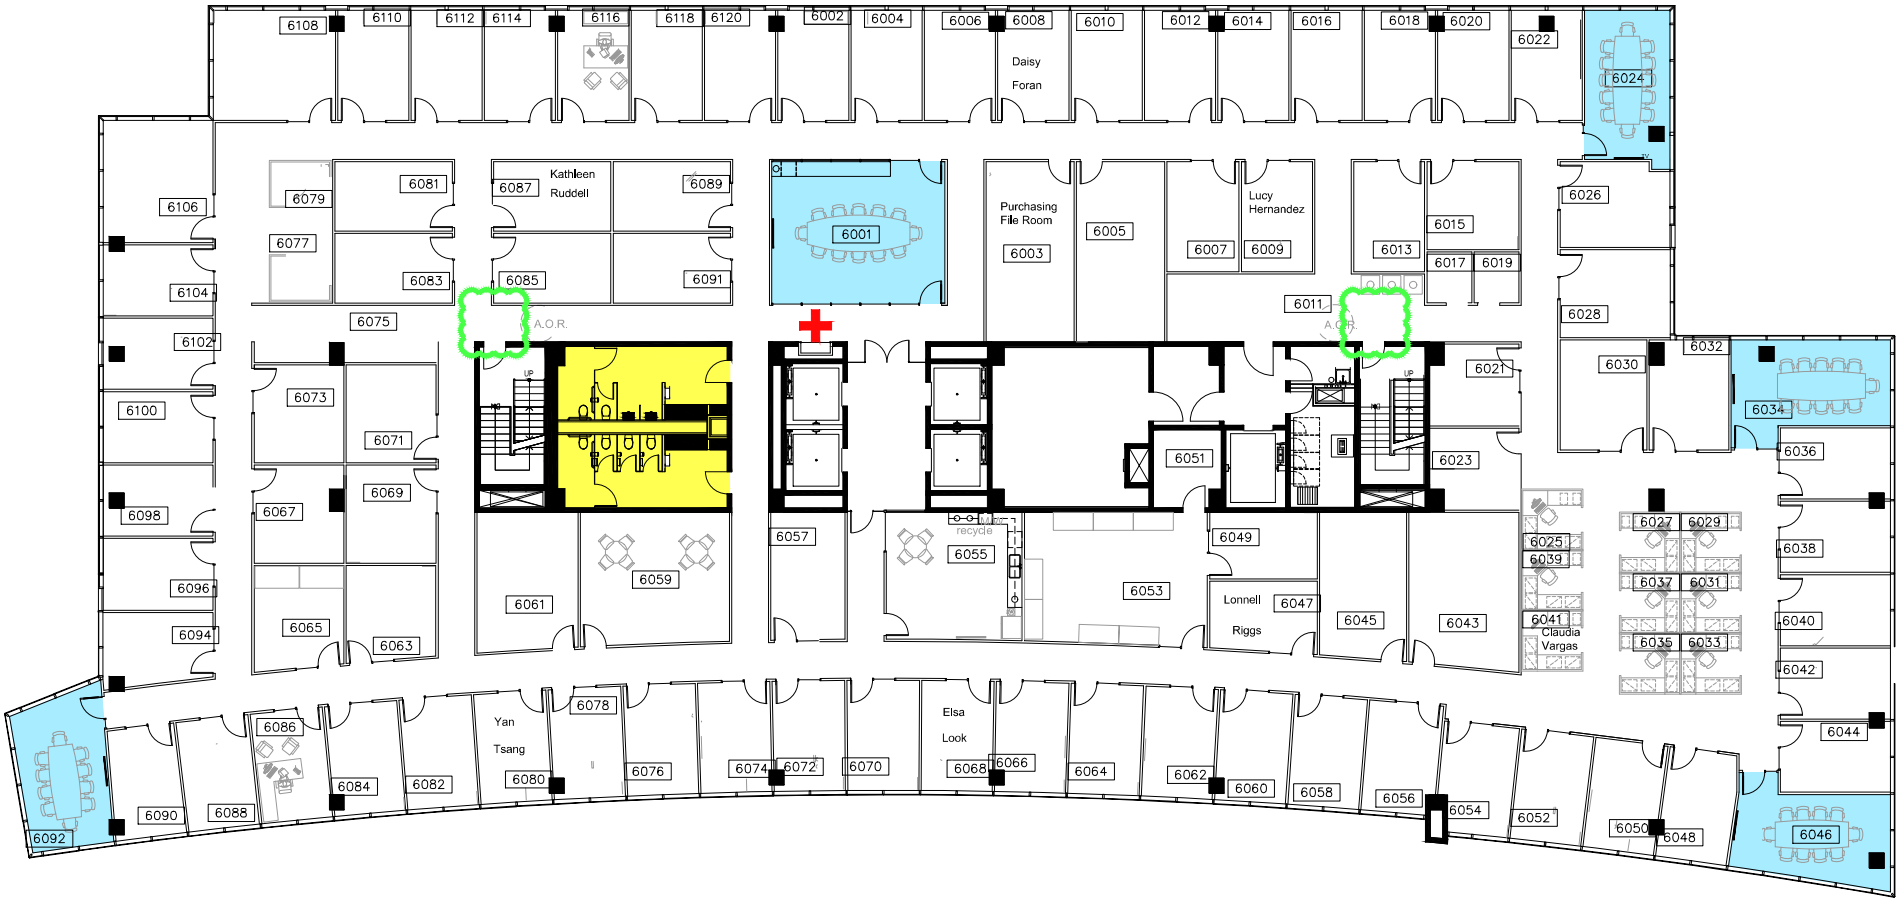

SCALE: 1/8" = 1'-0"

CDI
Douglass • Pye
5065 Westheimer Rd.
SUITE # 1100
HOUSTON, TEXAS 77056
TEL: (713) 783.5900
FAX: (713) 783.6066
www.cdi-douglass-pye.com

ISSUE:	DATE:	NO:
REVISION	07.01.20	

SASOL NORTH AMERICA

12120 WICKCHESTER

LEVEL 06

THESE DOCUMENTS ARE NOT FOR CONSTRUCTION. THEY ARE FOR REVIEW AND COMMENT PURPOSES ONLY

PROJECT MANAGER:	PROJECT DRAFTER:
M. DOUGLASS	DC, MM
APPROVED BY:	CLIENT APPROVAL:
AREA CALCULATION:	PLOT SCALE:
23,426 NUA	1/8"=1'-0"

PROJECT INFORMATION:
SASOL, N.A.
12120 WICKCHESTER

DRAWING NAME:
FLOOR PLAN

SHEET NUMBER:

PROJECT #
1831.01