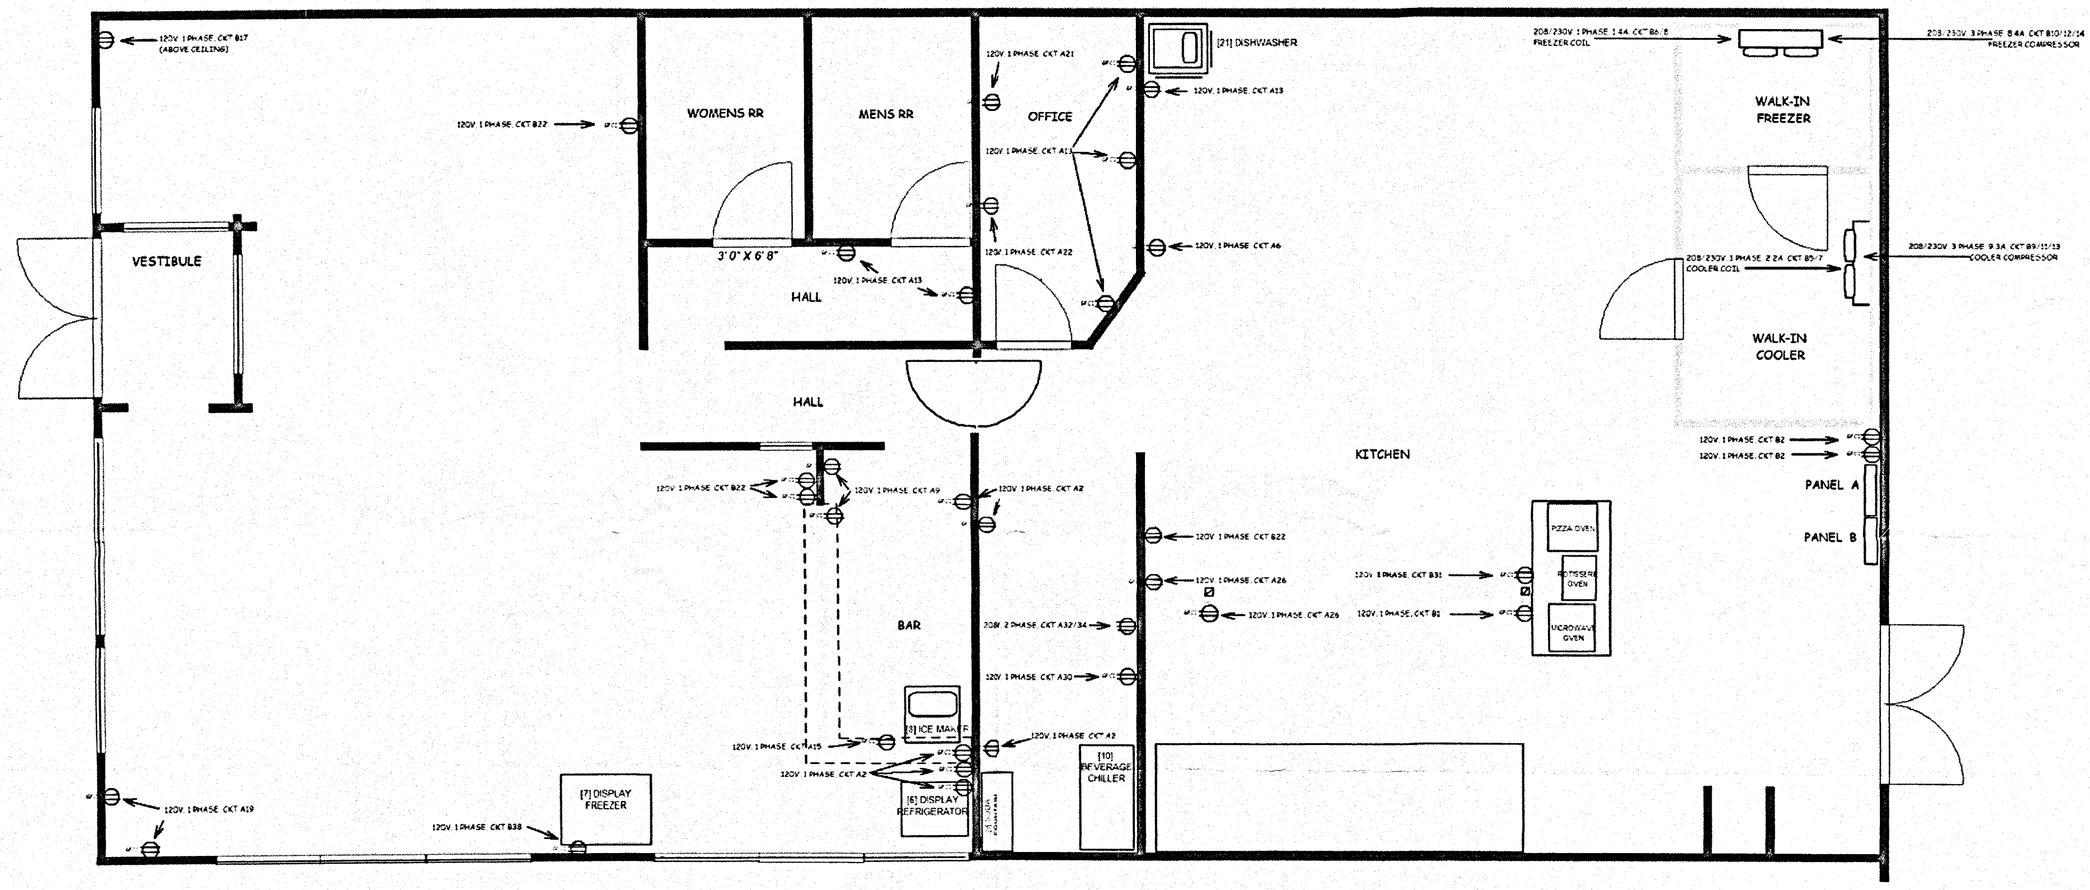

BLD2200523

PANEL A - 400 AMP 120/208 4 WIRE
FED FROM MAIN DISCONNECT

CIRCUIT DIRECTORY

1 NOT USED - SPARE	2 OUTLETS CARRY OUT ROOM AND BAR GFCI ON BAR WALL BEHINDE TV
3 NOT USED - SPARE	4 NOT USED - SPARE
5 NOT USED - SPARE	6 GFCI OUTLET KITCHEN SOUTH WALL AGAINST OFFICE
7 NOT USED - SPARE	8 NOT USED - SPARE
9 GFCI OUTLETS UNDER BAR NORTH WEST SIDE	10 NOT USED - SPARE
11 NOT USED - SPARE	12 NOT USED - SPARE
13 DISHWASHER TIP OUTLETS KITCHEN OFFICE AND BATHROOM HALLWAY	14 NOT USED - SPARE
15 GFCI OUTLET UNDER BAR ICE MAKER DRAINAGE PUMP	16 NOT USED - SPARE
17 NOT USED - SPARE	18 LINE FED WIRED AVAILABLE ABOVE CEILING FRONT WEST WALL
19 GFCI OUTLETS SOUTH WEST CORNER	20 FRONT SIGN
21 GFCI OUTLET OFFICE NORTH WEST ALL ELECTRONICS AND PRINTER	22 GFCI OUTLET OFFICE SOUTH WEST
23 NOT USED - SPARE	24 GFCI OUTLET WEST KITCHEN POLE TABLE WARMER
25 NOT USED - SPARE	26 GFCI OUTLET WEST KITCHEN WALL AGAINST CARRY OUT ROOM
27 NOT USED - SPARE	28 NOT USED - SPARE
29 NOT USED - SPARE	30 GFCI OUTLET CARRY OUT ROOM BEVERAGE COOLER
31 NOT USED - SPARE	32 208 V. OUTLET CARRY OUT ROOM PHASE 1
33 NOT USED - SPARE	34 208 V. OUTLET CARRY OUT ROOM PHASE 2
35 NOT USED - SPARE	36 NOT USED - SPARE
37 NOT USED - SPARE	38 NOT USED - SPARE
39 NOT USED - SPARE	40 NOT USED - SPARE
41 NOT USED - SPARE	42 NOT USED - SPARE

PANEL B - 200 AMP 120/208 4 WIRE
FED FROM PANEL A

CIRCUIT DIRECTORY

1 GFCI OUTLET EAST KITCHEN POLE MICROWAVE PIZZA & ROTISSERIE OVENS	2 GFCI OUTLET LEFT OF POWER PANEL A ADT ALARM SYSTEM
3 HOOD CONTROLS LIGHT CONTACTOR	4 LIGHTS AND DOOR HEATER FOR WALK-IN COOLER AND FREEZER
5 WALK-IN COOLER COIL	6 WALK-IN FREEZER COIL
7 WALK-IN COOLER COIL	8 WALK-IN FREEZER COIL
9 WALK-IN COOLER COMPRESSOR	10 WALK-IN FREEZER COMPRESSOR
11 WALK-IN COOLER COMPRESSOR	12 WALK-IN FREEZER COMPRESSOR
13 WALK-IN COOLER COMPRESSOR	14 WALK-IN FREEZER COMPRESSOR
15 LIGHTS CARRY OUT ROOM LIGHTS & FAN BATHROOMS	16 NOT USED
17 DINING BAR VESTIBULE NORTH WALL AND NORTH EMERGENCY LIGHTS	18 NOT USED
19 DINING ROOM OVER TABLE TRACK LIGHTS	20 NOT USED
21 BATHROOM AND OFFICE LIGHTS	22 KITCHEN WEST WALL BIG TV
23 KITCHEN LIGHTS EAST POLE	24 A/C ROOFTOP UNIT 2
25 A/C ROOFTOP UNIT 1	26 A/C ROOFTOP UNIT 2
27 A/C ROOFTOP UNIT 1	28 A/C ROOFTOP UNIT 2
29 A/C ROOFTOP UNIT 1	30 FLOOR LIGHTS KITCHEN AND REAR FRONT AND BACK EMERGENCY DOORS
31 KITCHEN EAST POLE OUTLET	32 HOOD MOTOR AND LIGHTS
33 NOT USED	34 HOOD MOTOR AND LIGHTS
35 NOT USED	36 HOOD MOTOR AND LIGHTS
37 NOT USED	38 DINING ROOM SOUTH WALL OUTLETS
39 NOT USED	40 ANSUL SHUNT ENABLES HOOD
41 NOT USED	42 ANSUL SHUNT ENABLES HOOD

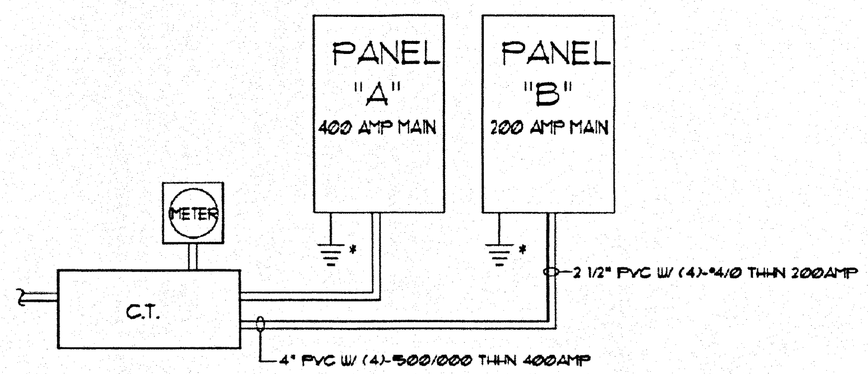

RAISER DIAGRAM (NO SCALE)

NORTH

LA EMBAJADA ARGENTINIAN RESTAURANT		EP-1
ELECTRICAL POWER PLAN		
DATE: 02/10/2022	SCALE: 1/4" = 1'0"	DRAWN BY: JORGE E. FABREGAT