DWG: F:\2018\0501-1000\018-0558\40-Design\Exhibits\EX-163_GNCV_BLDG_H_&_Macy's_Lot_Update\25-02-12_Macys revised Lot\C_SIT_80558_Site Plan.dwg USER: qmuhammad
DATE: Feb 26, 2025 1:57pm XREFS: C_XBASE_D180558 C_PBASE Lots 6A, 7A & 8A MNC 1st Plat

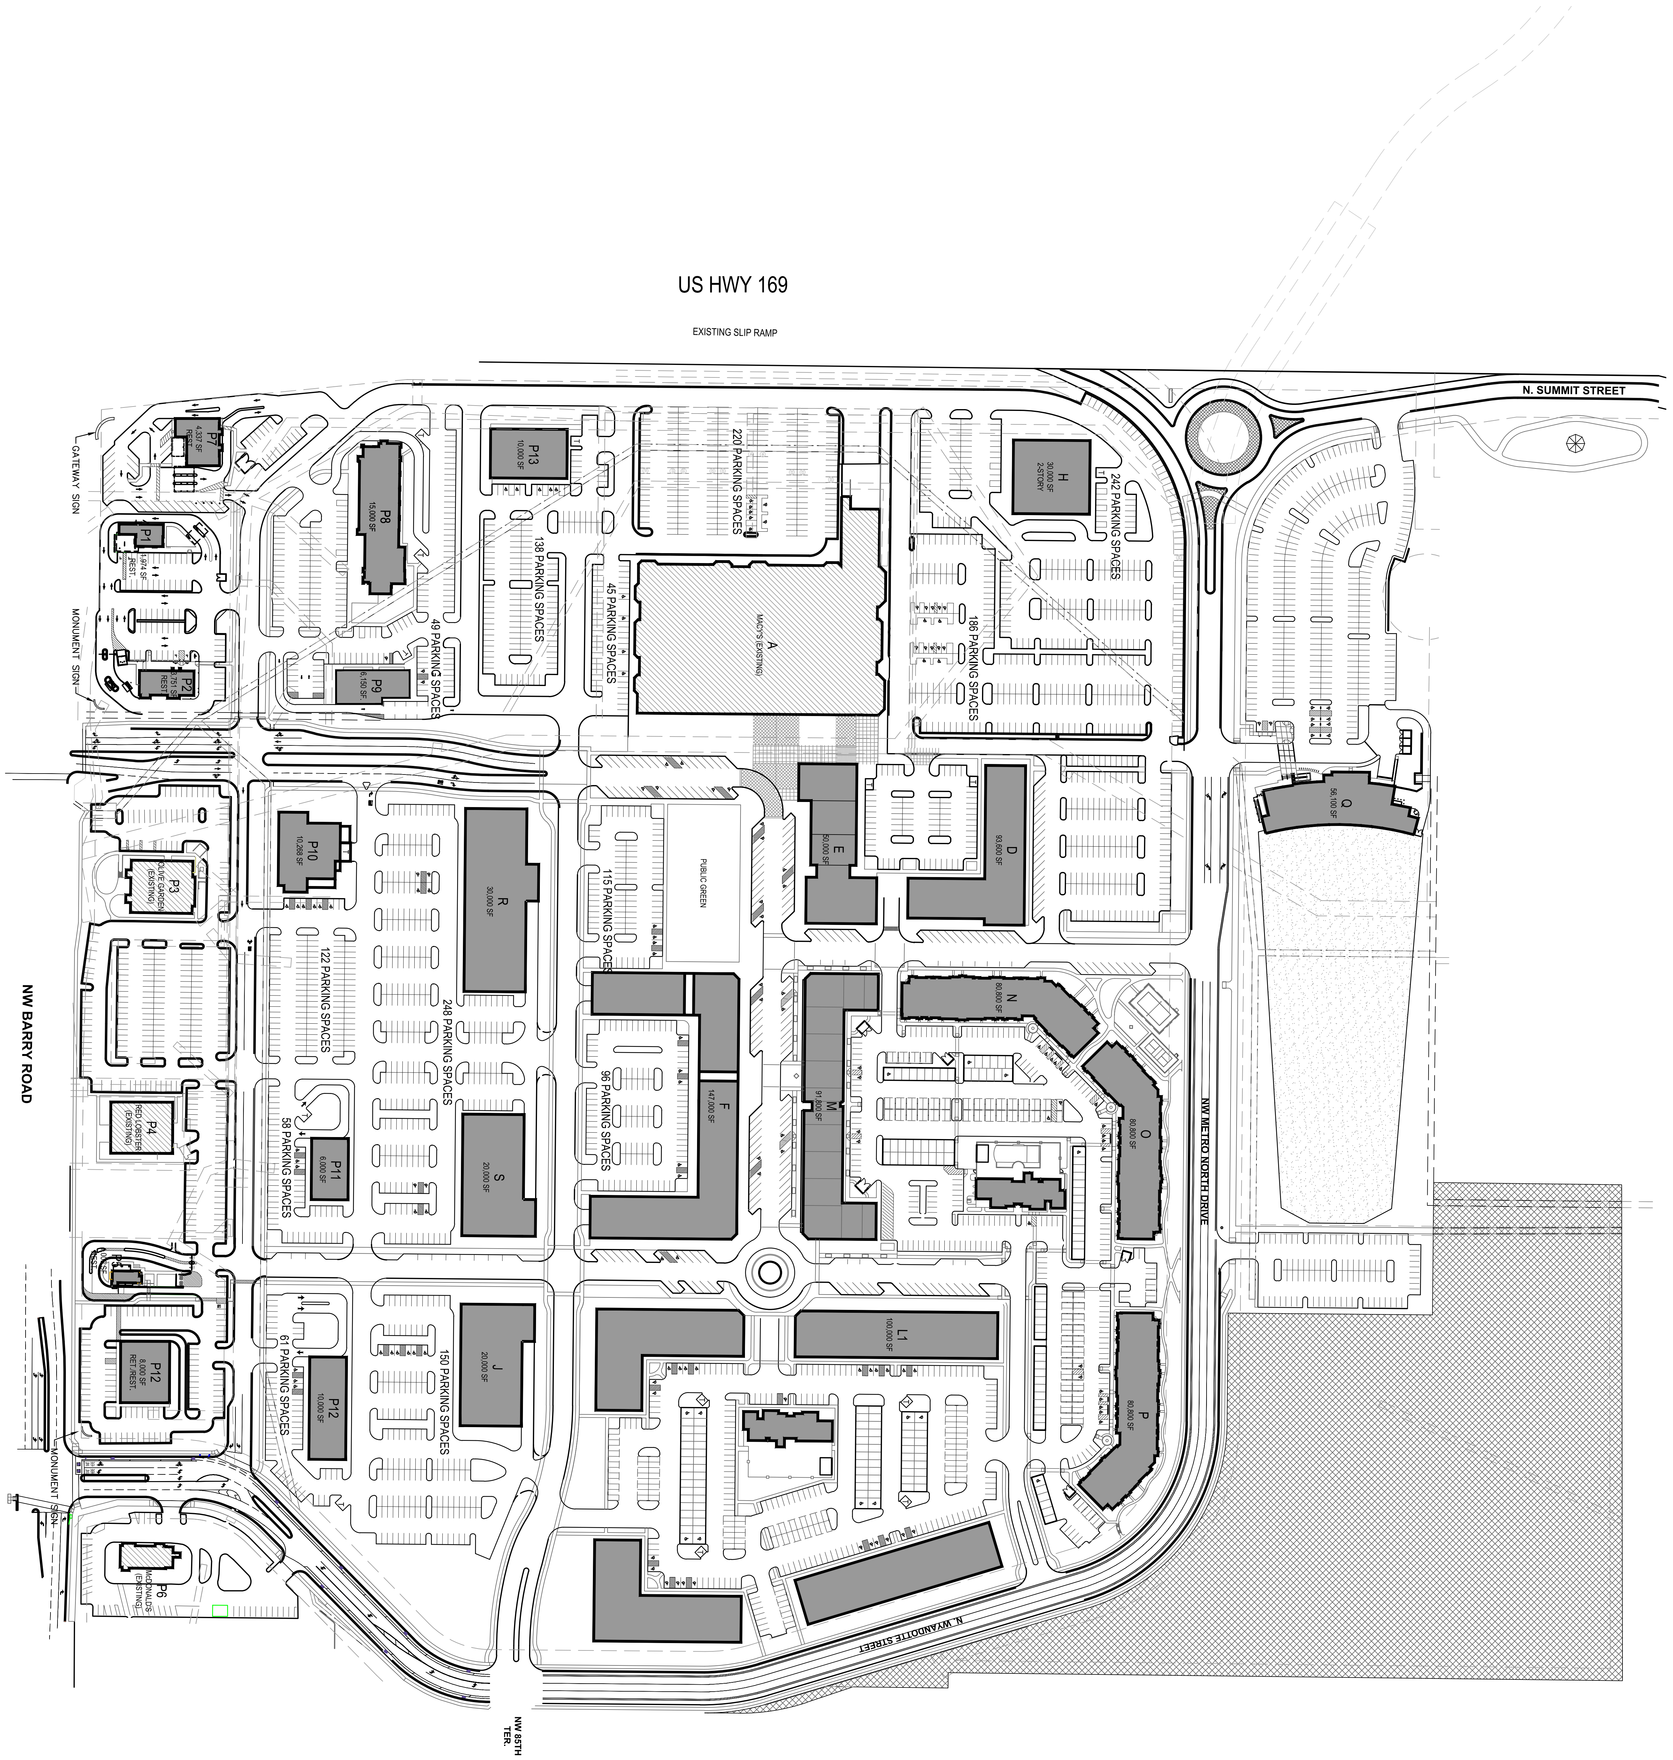

SHEET 1 of 1	drawn by: CMH checked by: approved by: project no. 018-0558 drawing no. EX-163 date 2025.03.10	CONCEPT PLAN METRO NORTH CROSSING KANSAS CITY, MO 2024	REV. NO. / DATE / REVISIONS DESCRIPTION / BY REVISIONS

olsson
Olsson - Civil Engineering
Missouri Certificate of Authority #
1301 Burlington Street TEL 816.361.1177
North Kansas City, MO 64116 FAX 816.361.1888 www.olsson.com