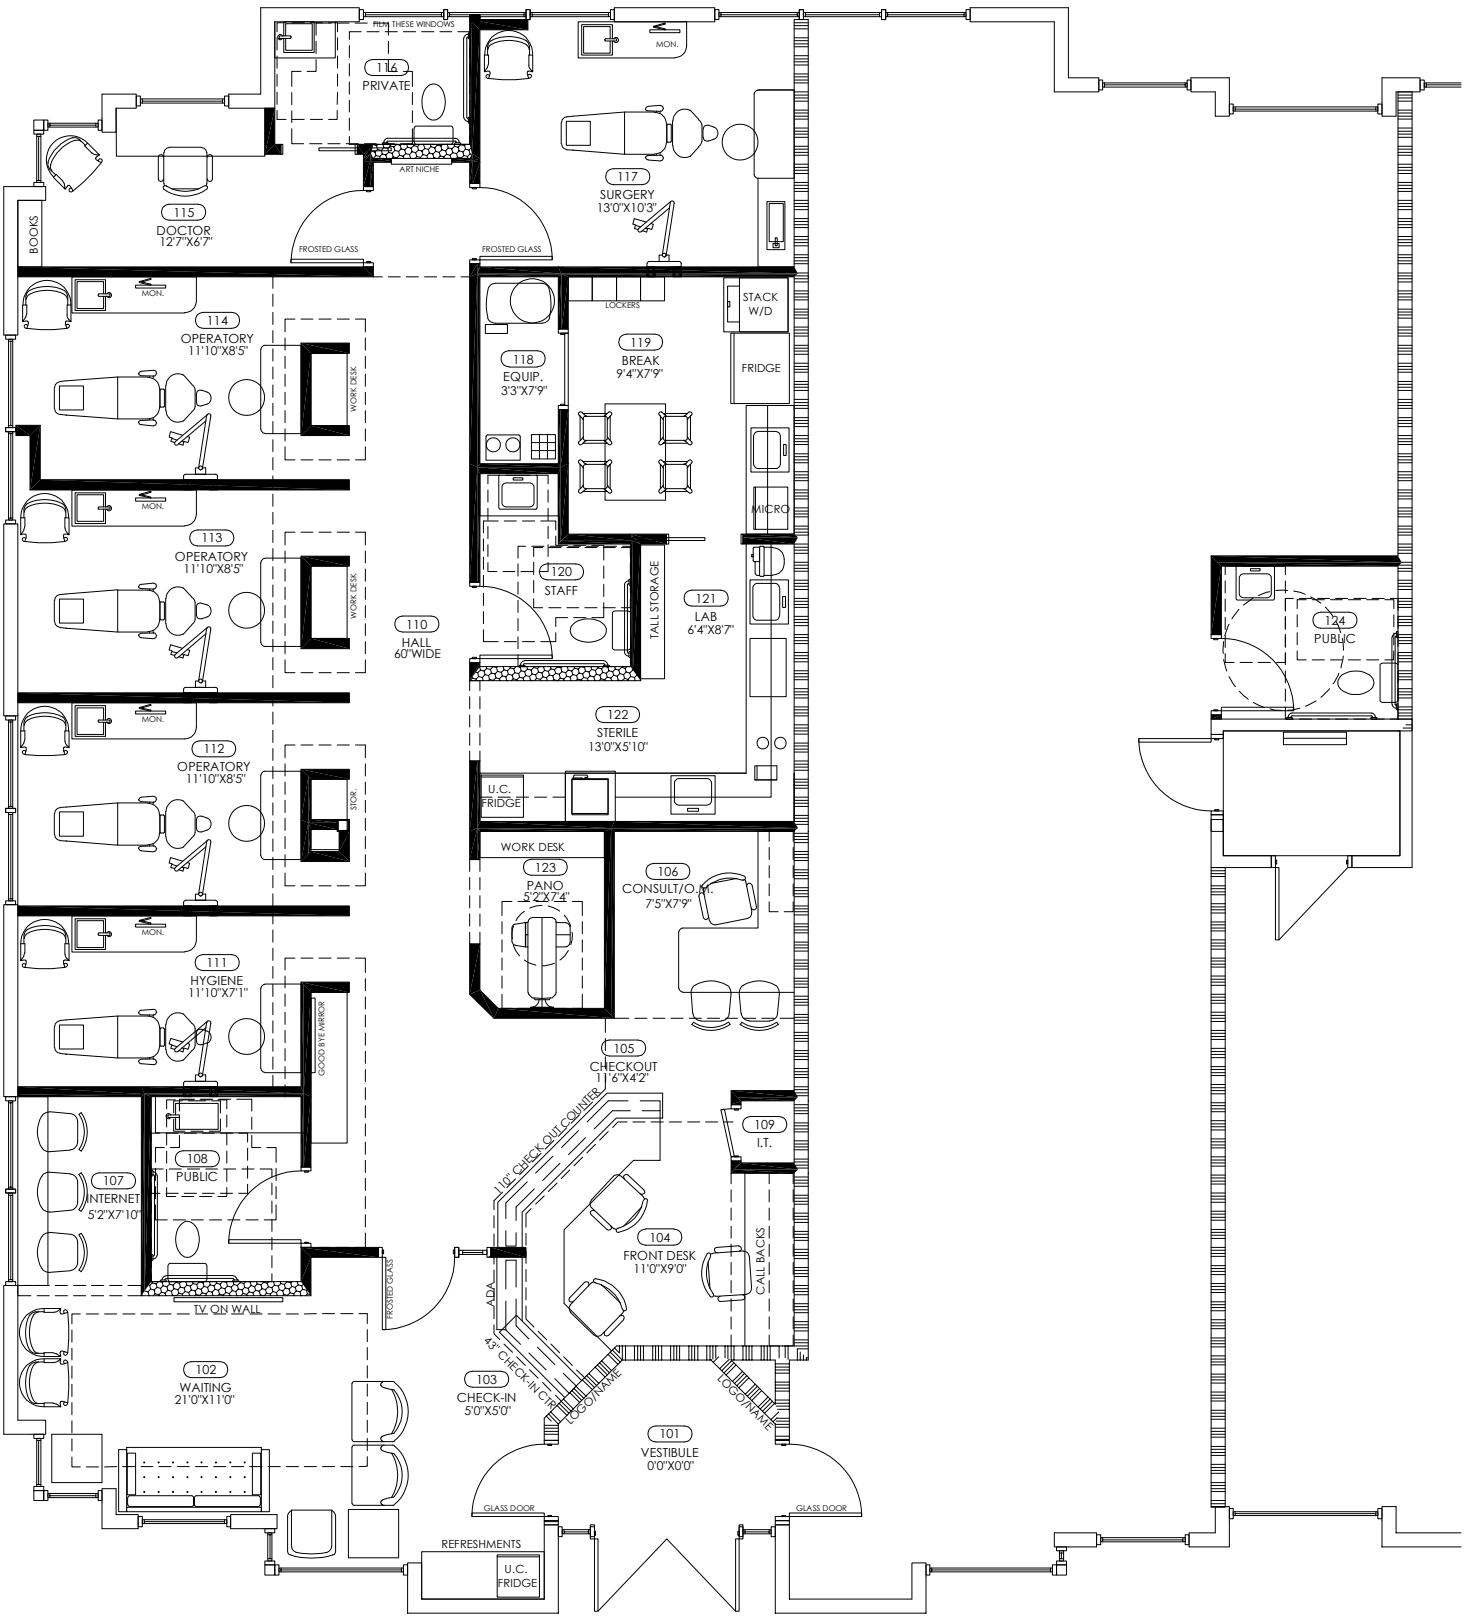

PROPOSED FLOOR PLAN

NOT TO SCALE

CITY SPACES
architecture

24100 N 51ST AVE. GLENDALE, AZ 85310
PH: 602 770-2575 www.cityspaces.net

CS-754 09NOV20

DR BANT

8405 EAST BASELINE RD.
SUITE #101
MESA, AZ

DENTAL SUITE: 2,101 U.S.F. / 2,167 R.S.F.
MEDICAL SUITE: 1,312 U.S.F. / 1,416 R.S.F.

SYMBOL LEGEND

- EXISTING INTERIOR WALL
- INTERIOR WALL
- 6" WIDTH AT ALL PLUMBING WALLS
- TENANT DEMISING WALL
- LOW WALL, HEIGHT AS INDICATED
- EXISTING DOOR OR PAIR OF DOORS.
- NEW DOOR OR PAIR OF DOORS.
- POCKET DOOR.

DENCO
DENTAL CONSTRUCTION, INC.

CLIENT SIGNATURE AND DATE BELOW SIGNIFIES THAT THE CLIENT APPROVES THIS PLAN AS NOTED AND APPROVES

CITY SPACES

TO PROCEED WITH CONSTRUCTION DOCUMENTS FOR OBTAINING BUILDING PERMITS. ANY TENANT CHANGES HEREAFTER WILL BE BILLED AS ADDITIONAL SERVICES.

APPROVED DATE