Key notes : (This Drawing Only)

1. TACTILE EXIT SIGN (REF. 1/A8-1)
2. SIGNAGE w/ BRAILLE MOUNTED AT 60" AFF. TO CENTERLINE TO READ " LEVEL 2 - EXIT DOWN TO LEVEL 1 FOR EMERGENCY EGRESS"
3. NOT USED
4. REFRIGERATOR (BY OWNER)
5. 24" x 36" STAINLESS STL. FRAMED MIRROR BOBRICK B-165-2436 OR EQUAL.
6. SURFACE MOUNTED TOILET TISSUE DISPENSER
7. WALL MOUNTED SOAP DISPENSER
8. STAINLESS STEEL 1½" DIA. GRAB BAR 36" LONG w/ ALL NECESSARY CONCEALED MOUNTING PLATES INCLUDE ANCHOR PLATES IN STUD WALLS SUPPLIED BY MFR. - BOBRICK B-6806 SERIES OR EQUAL.
9. STAINLESS STEEL 1½" DIA. GRAB BAR 42" LONG w/ ALL NECESSARY CONCEALED MOUNTING PLATES INCLUDE ANCHOR PLATES IN STUD WALLS SUPPLIED BY MFR. - BOBRICK B-6806 SERIES OR EQUAL.
10. PAPER TOWEL DISPENSER
11. STAINLESS STEEL 1½" DIA. GRAB BAR 18" LONG w/ ALL NECESSARY CONCEALED MOUNTING PLATES INCLUDE ANCHOR PLATES IN STUD WALLS SUPPLIED BY MFR. - BOBRICK B-6806 SERIES OR EQUAL.
12. TACTILE RESTROOM SIGN (REF 8/A8-1)

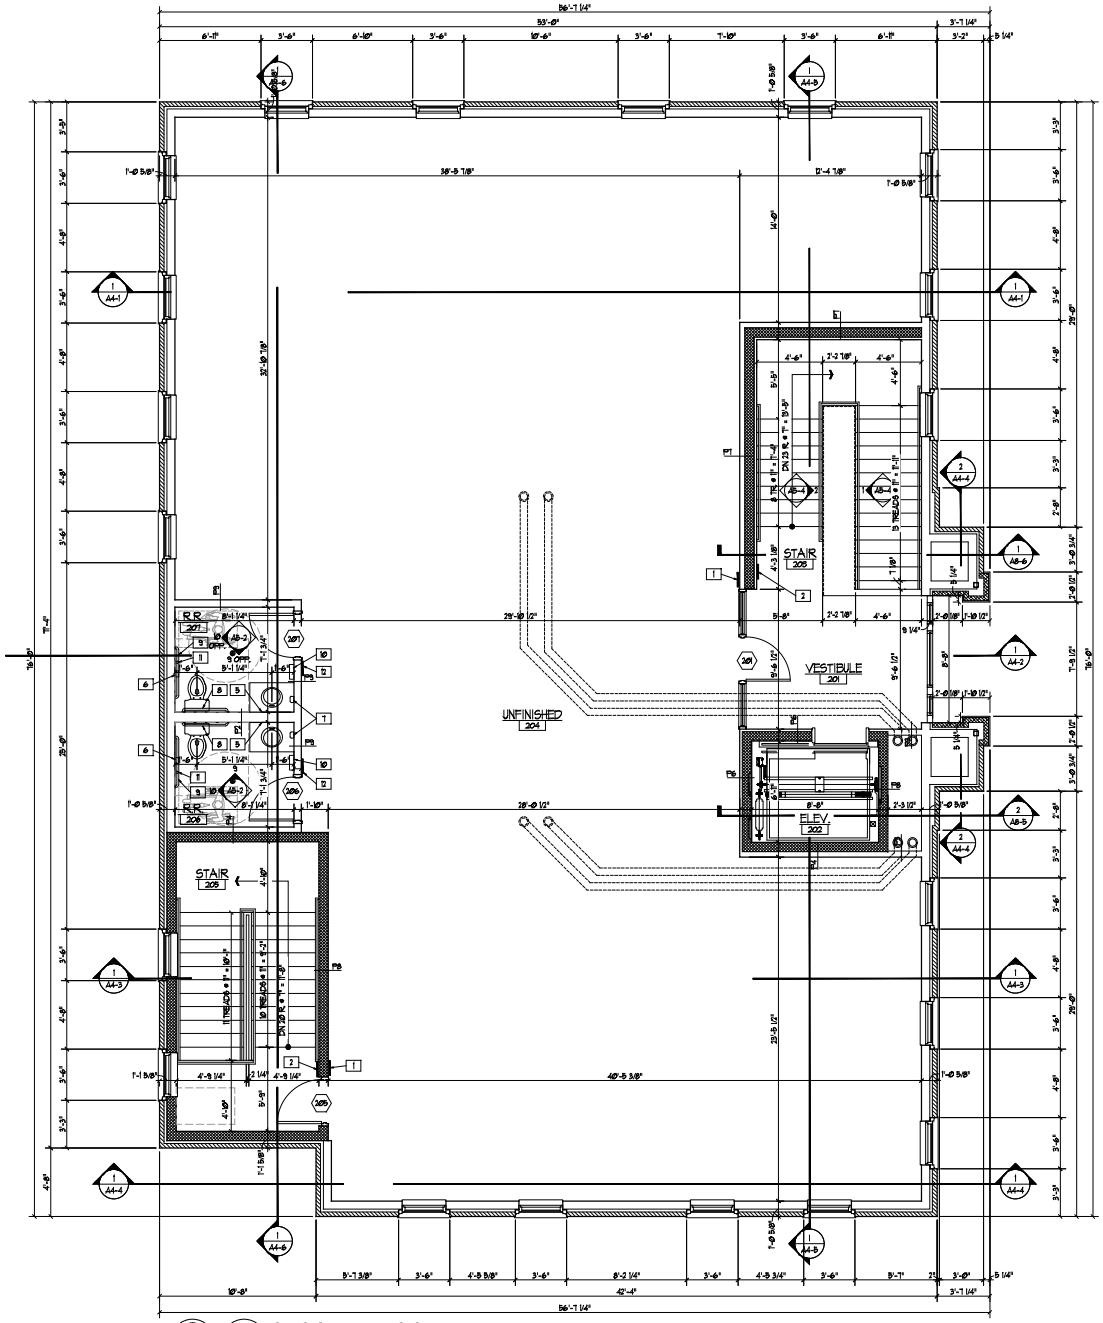

1 SECOND FLOOR PLAN

A2-3 SCALE 1/4" = 1'-0"

REVISIONS

DRAWING ISSUE

PRICING DRAWING (NOT FOR CONSTRUCTION)	
ISSUED FOR PERMIT	1/16/25
ISSUED FOR CONSTRUCTION	
PRELIMINARY DRAWINGS	

Proposed Building for :

Midwest National Bank

Aviston, IL

SECOND FLOOR PLAN

HURFORDARCHITECTS INC
2246 Illinois Route 157 Suite 300
Glen Carbon, IL 62034
Phone..... 618/288-1706
Fax..... 618/288-1905
Email..... greg@hurfordarchitects.com

DESIGNED BY GLS	JOB NO. 2301
DRAWN BY JHS	SHEET NO.
CHECKED BY GLS	A2-3
DATE 1/16/25	