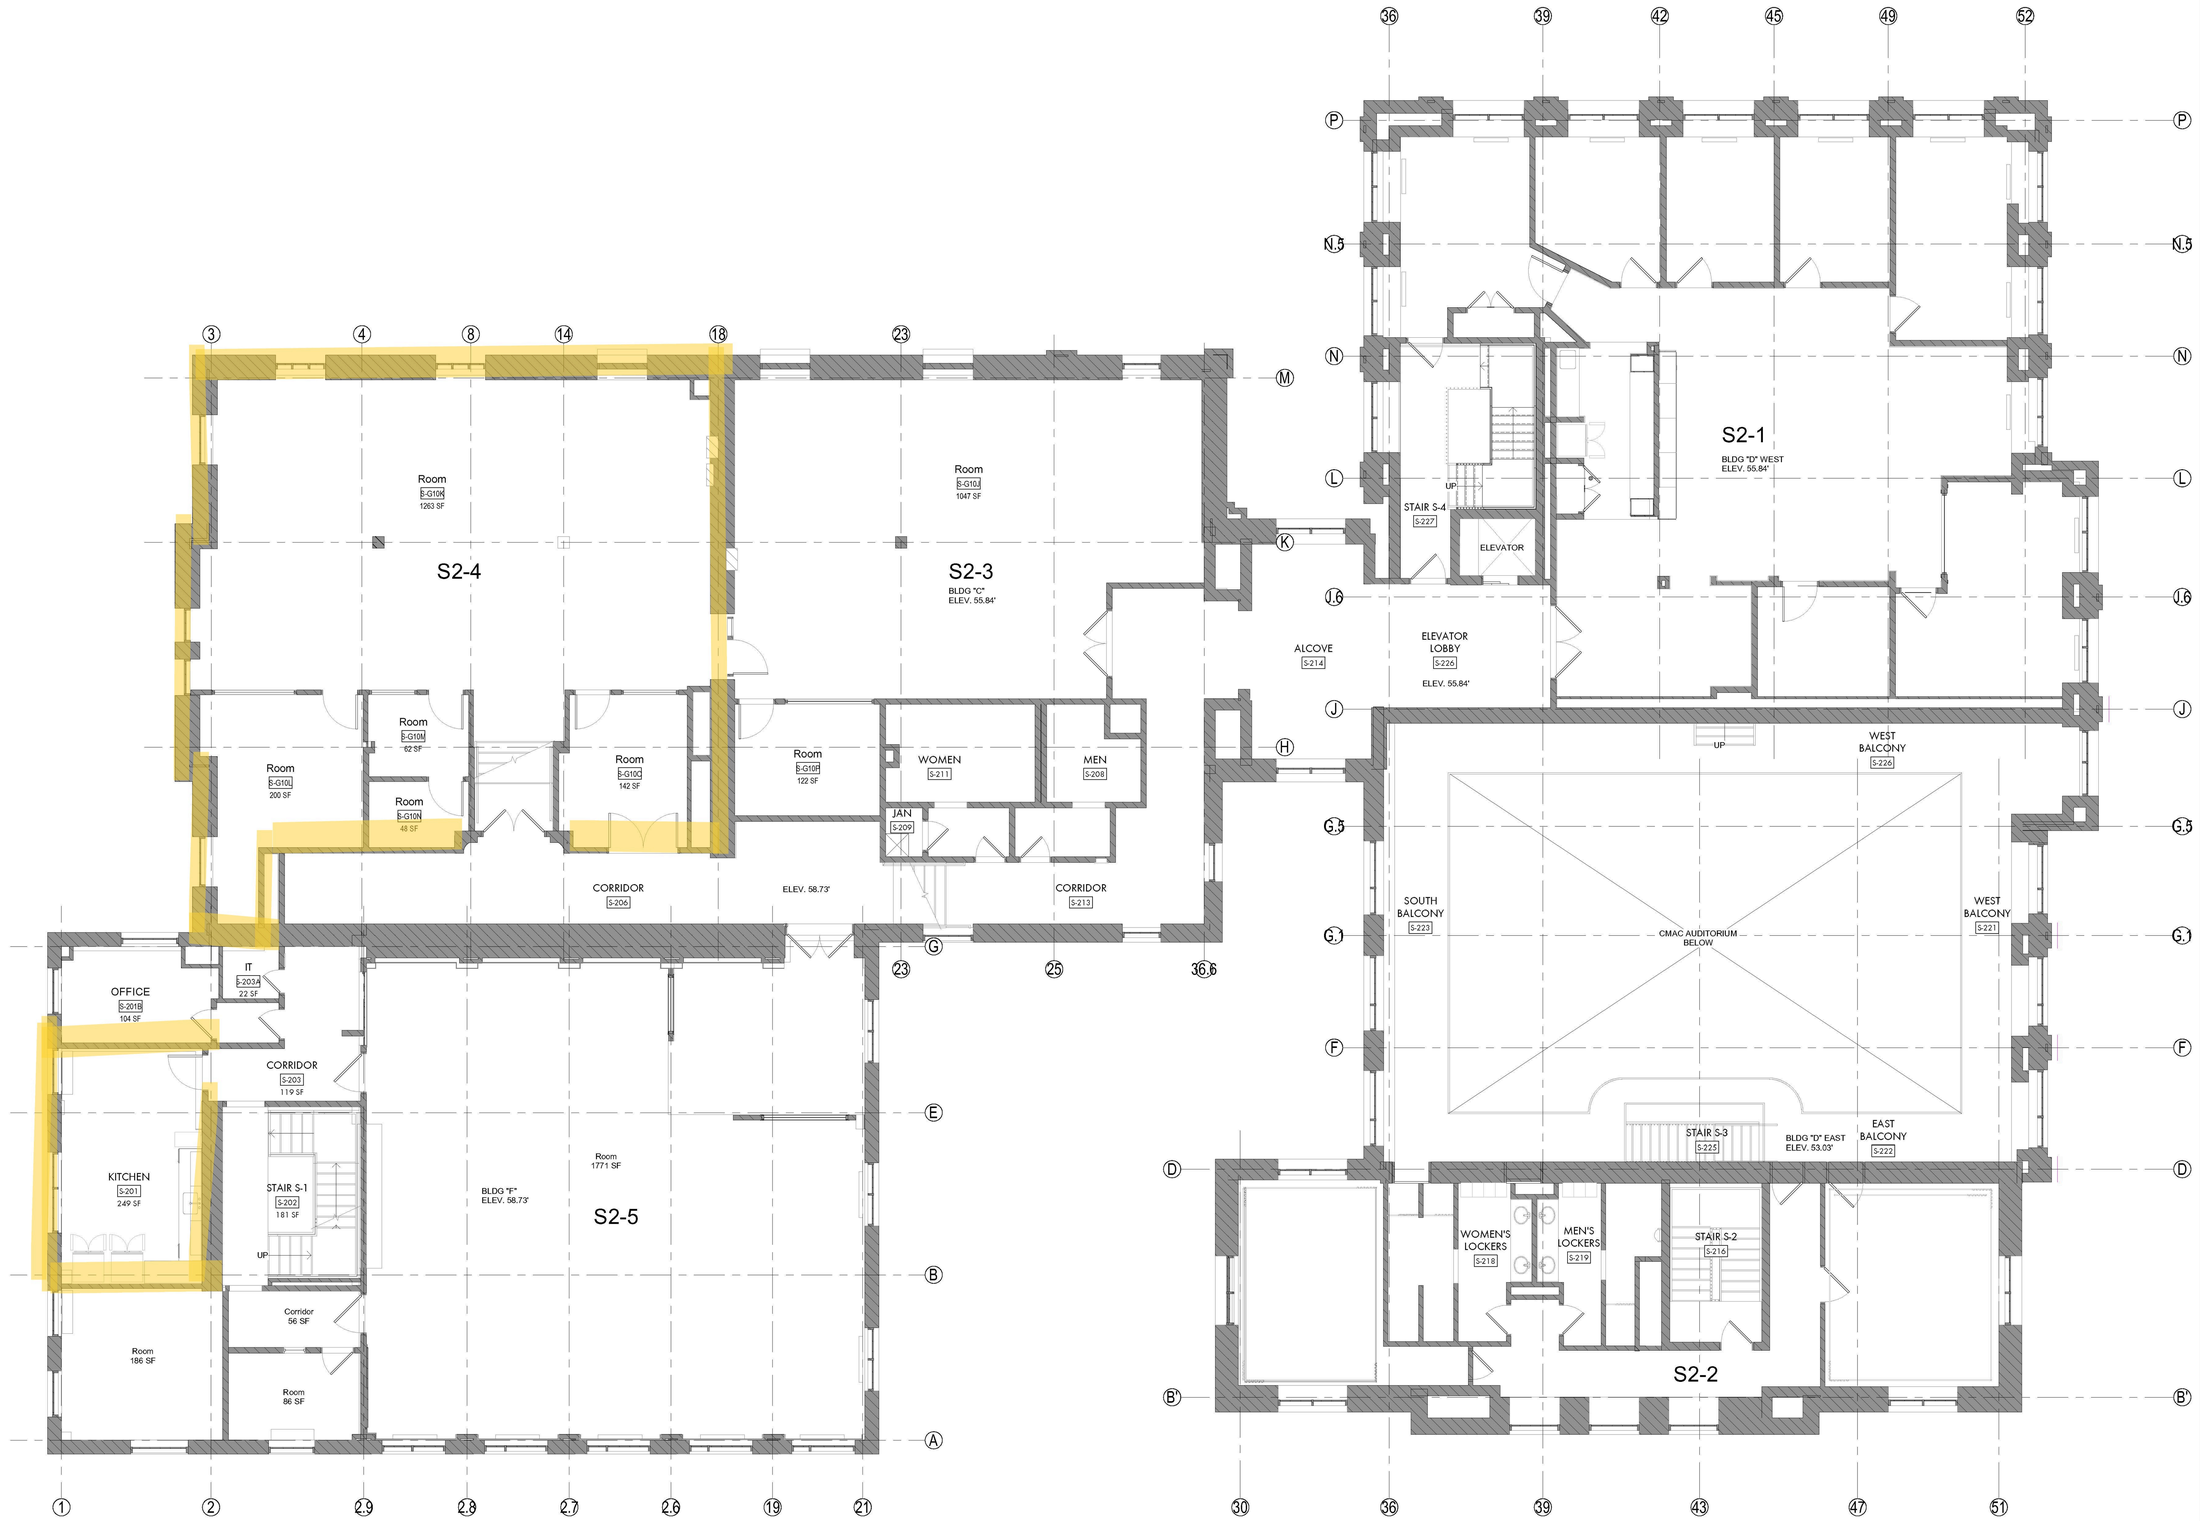

1 Level 2 - OVERALL
3/16" = 1'-0"

BULFINCH SQUARE

43 Thorndike Street

GENERAL NOTES:

© GUND PARTNERSHIP INC

GUNDPARTNERSHIP
ARCHITECTURE | PLANNING
47 THORNDIKE STREET
CAMBRIDGE, MA 02141
617 | 250 6800
617 | 577 9614 FAX

CONSULTANT:

REVISIONS:

REV NO	DESCRIPTION	DATE

PERMIT SET

DATE: 08/13/2025
SCALE: 3/16" = 1'-0"
DRAWN BY: Author
CHECKED BY: Checker

SHEET TITLE:
LEVEL 2 OVERALL PLAN

SHEET NUMBER:

AO1.12

©\\Gund Revit 2022\43 Thorndike Street_Central_michaeli@gundpartnership.com.rvt