GENERAL NOTES:
1)ALL DIMENSIONS SHOWN ARE TAKEN FROM FACE OF FINISHED WALLS.

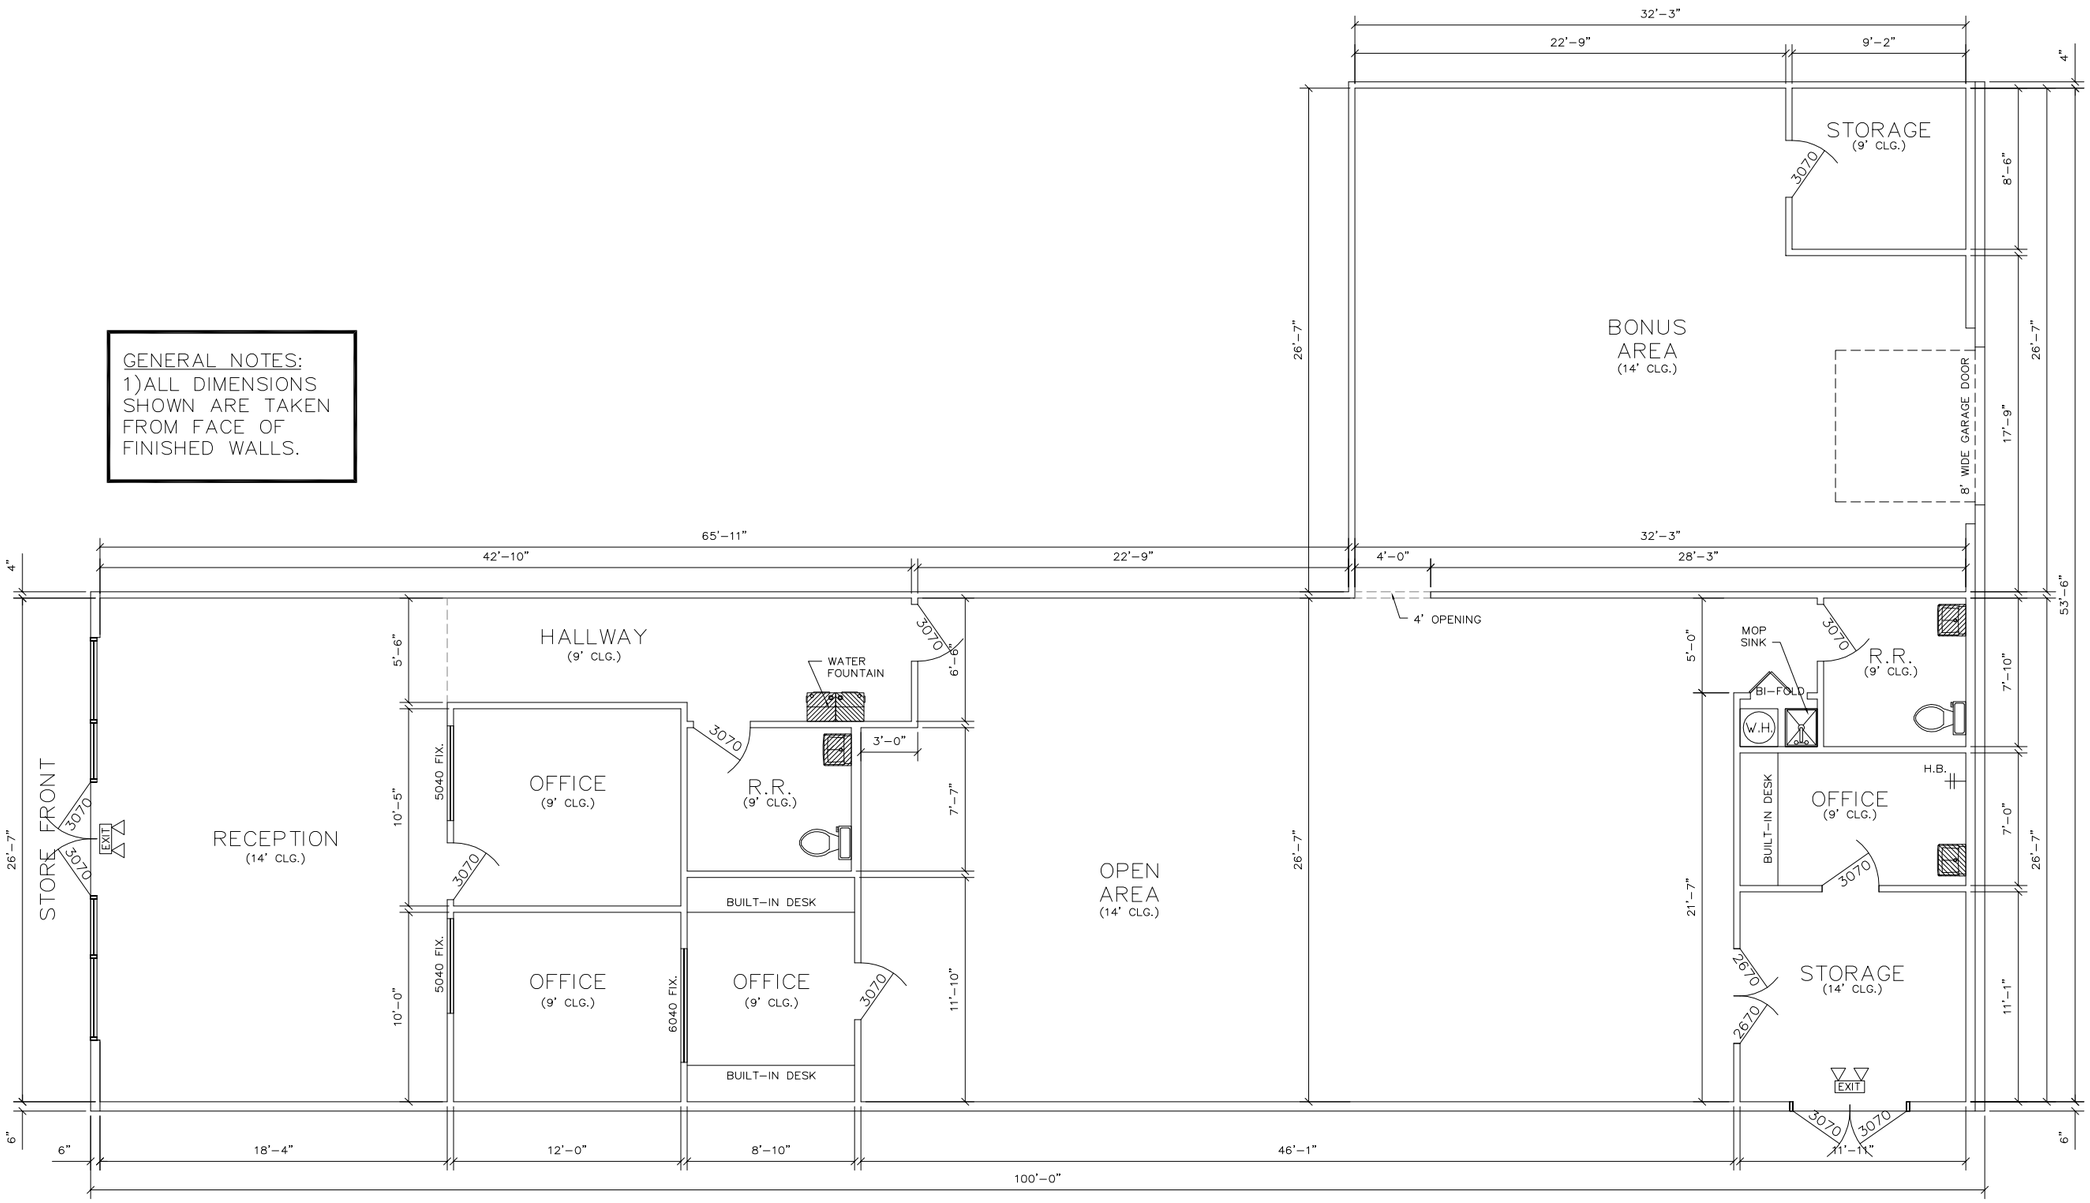

1 FLOOR PLAN
SCALE: 1/8"=1'-0"

INNOVATIVE
DRAFTING &
DESIGN SERVICES

- CONSULTING
-REScheck
CELL. 867-7757

SUITE A	2,700 SQ. FT.
BONUS AREA	900 SQ. FT.
MISC.	0 SQ. FT.
TOTAL AREA	3,600 SQ. FT.

5105 N 10TH ST
SUITE A
McALLEN, TX

PROJECT NO.	003041
DRAWN BY	JOSUE BARROSO
DATE	6.04.2026
BUILDER	

SHEET NUMBER

1 OF 2