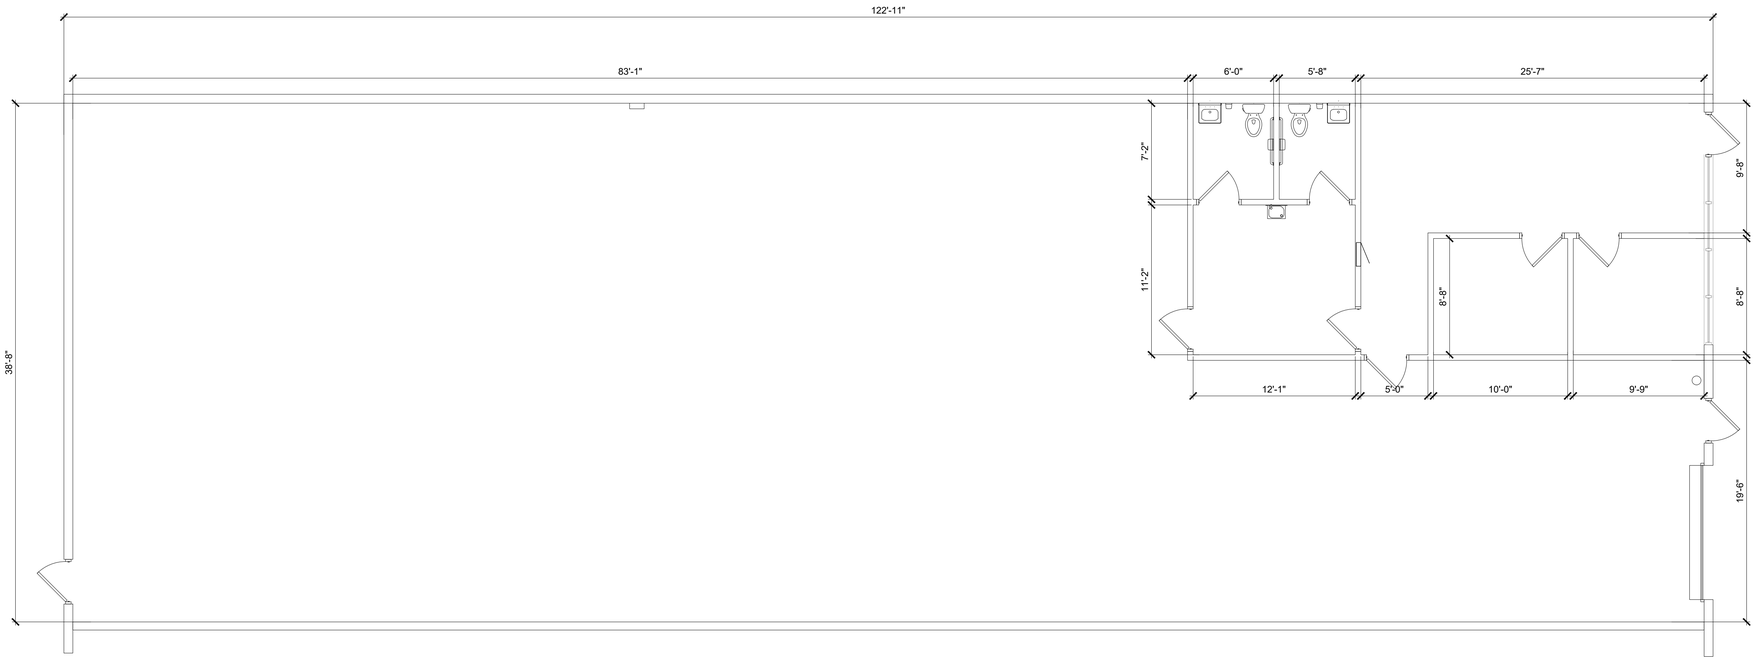


4,872 s.f. approx.

5 FLOOR PLAN
SCALE: 3/16"=1'-0"

COPYRIGHT 2025

JAO Consulting, Inc.
Project Management
Consulting
Space Planning

Juan A. Olaya
T: 561.827.6250
jaoconsultinginc@gmail.com

Existing layout for:

Suite 105

955 NW 159th Dr.
Miami, Fl.

Client:
Longpoint
13218 W. Broward Blvd.
Plantation, Fl. 33325

| No. | Description | Date |
|---|---|---|
| | | |

| | |
|---|---|
| Project number | 25014.02 |
| Date | 13 January 2025 |
| Drawn by | JAO |
| Checked by | ANS-JAO |

Floor Plan