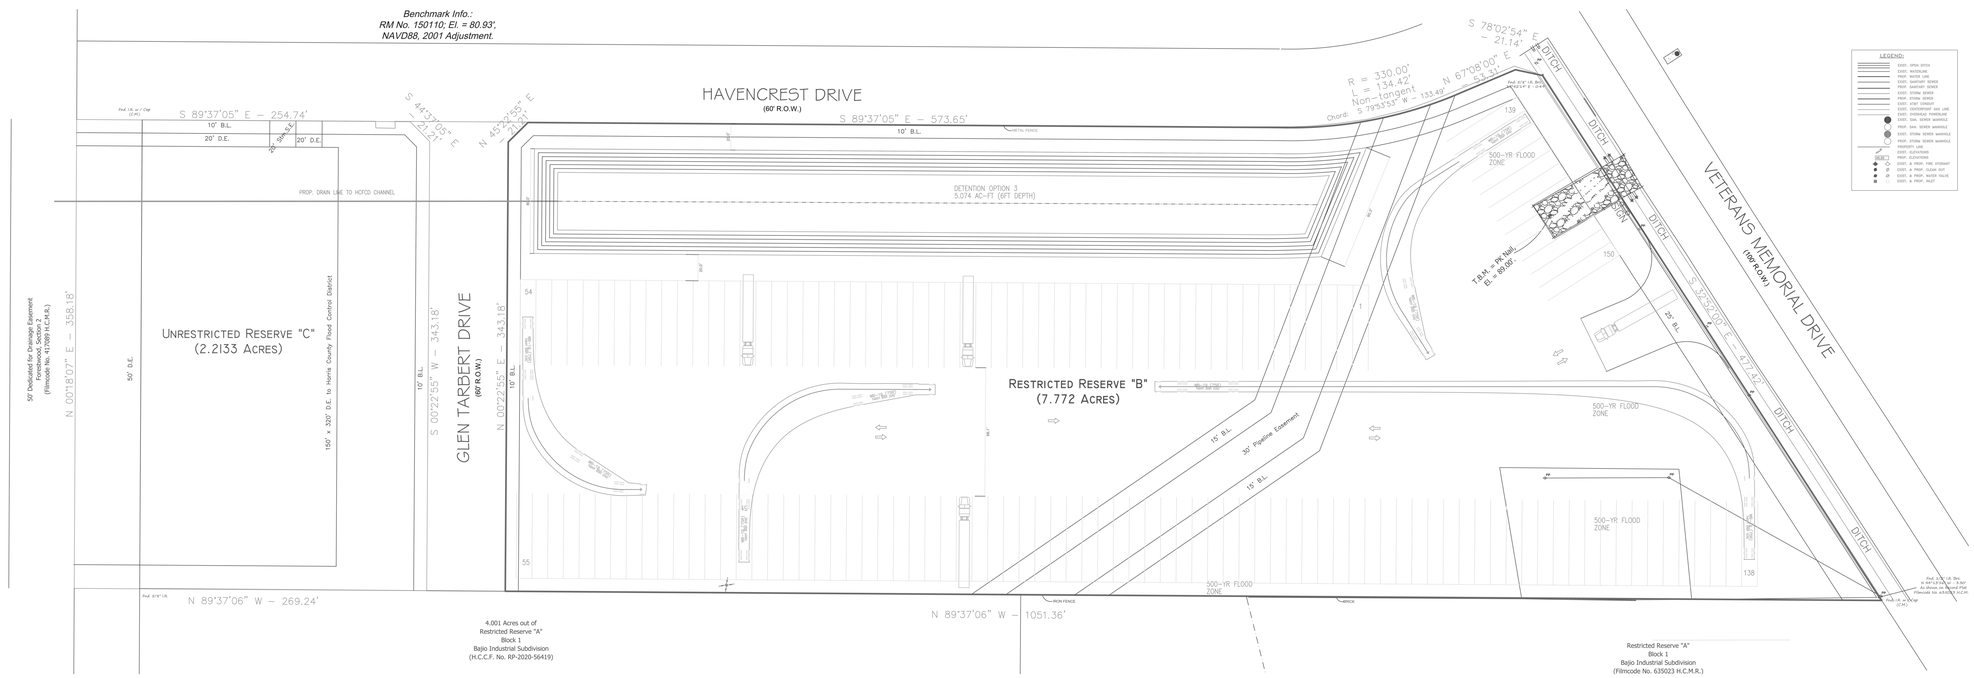

1	N.A. FLOOR PLAN
	1" = 50'-0"

DESI BUILDERS
DESIGN + BUILD

N.º	Fecha

TRUCK STORAGE LOT

10161 VETERANS MEMORIAL DRIVE
HOUSTON, TX 77038

OWNER:
CARLOS LINARES

CONTENTS:
SITE PLANS
RENDERS

FLOOR PLAN

PROJECT NO.:
PROJECT MANAGER: Alexander Mora
DRAW BY:
SCALE : 1" = 50'-0"
DATE:

SHEET No.:
A - 101

SHEET: 1 OF: 3