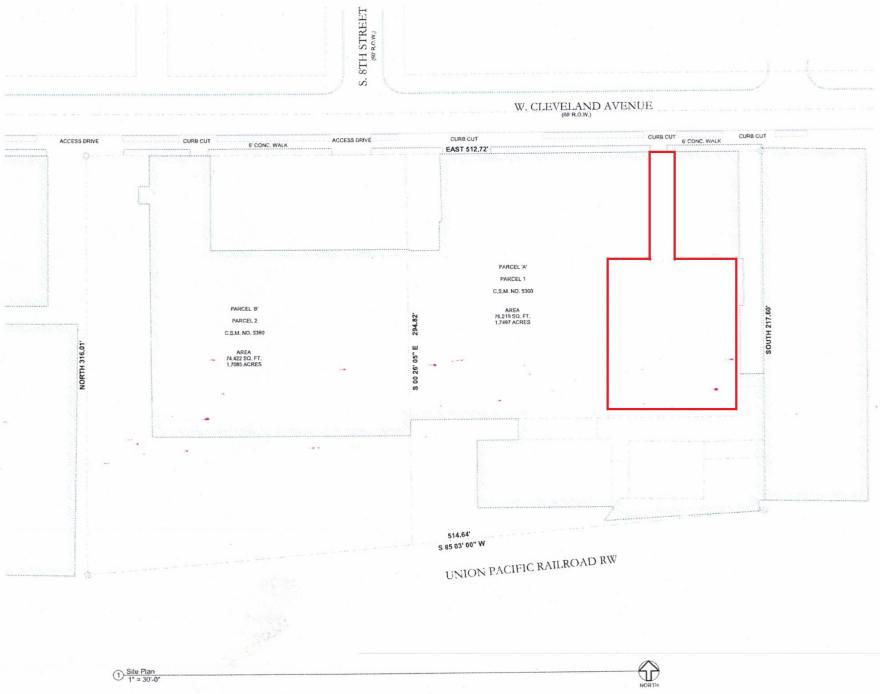

1 Site Plan
1" = 30'-0"

NORTH

HUNDT
ARCHITECTURE

OWNER
Jon Petrie

PROJECT NO.
22.026

PROJECT NAME
Tender Car

CLIENT ADDRESS
1825 S Kinnickinnic Ave
Milwaukee, WI 53204

PROJECT ADDRESS
707-737 W. Cleveland Ave.
Milwaukee, WI 53215

CONTACT INFORMATION

ARCHITECT
Hundt Architecture
3058 North Newhall
Milwaukee, WI 53211

CONTACT
Ryan Hundt

PHONE
+ 414 554 3853

REVISIONS

NO.	DESCRIPTION	DATE

GENERAL NOTES

CONTRACTOR TO CHECK AND VERIFY ALL JOB SITE DATA AND DIMENSIONS ON SITE AND SHALL REPORT ANY DISCREPANCIES OR UNCLEARNESS TO THE OFFICE PRIOR TO START OF WORK & INSURE THE CORRECT SUBMITTAL

THE DRAWINGS TO BE READ AND INTERPRETED IN CONJUNCTION WITH ANY OTHER CONTRACT DOCUMENTS WHICH MAY BE APPLICABLE TO THE PROJECT PRIOR TO START OF WORK & ITS DURATION

DO NOT SCALE DRAWING

TITLE
Site Plan

Scale: 1" = 30'-0"

Date: 06/27/2022

Drawn by: RSH

A101