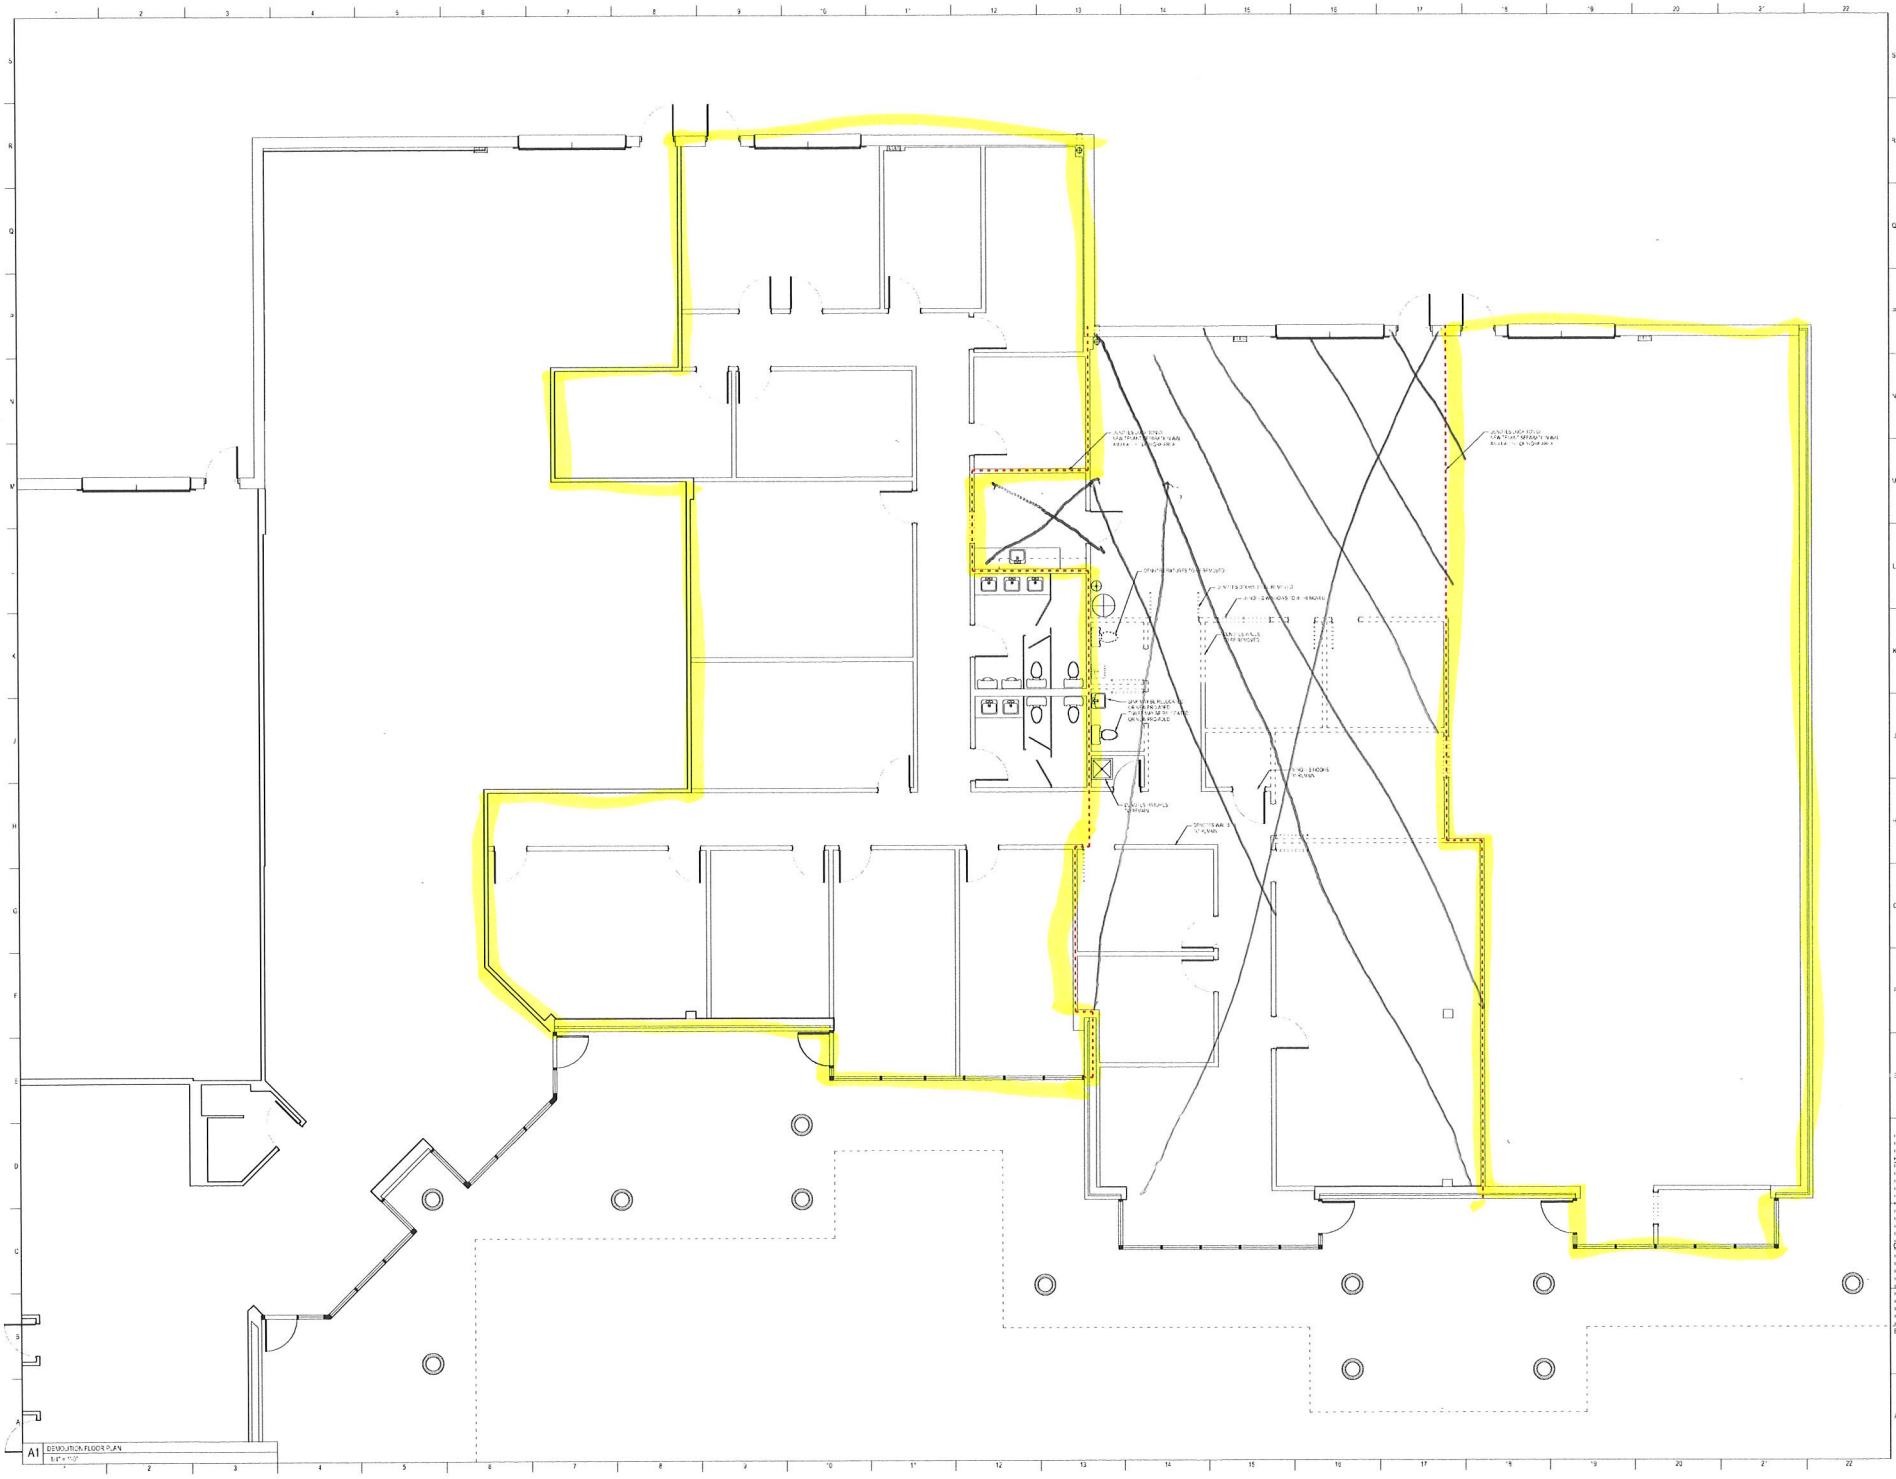

A1 DEMOLITION FLOOR PLAN
1/8" = 1'-0"

brandon currence architects
ARCHITECTURE PLANNING INTERIORS
339 CREEK AVENUE
HAMPTON, VA 23669
757 223 4078

NOTES

HAYNER Development Company

PROJECT TITLE
DEVELOPMENT PLAN
RIVERGATE BUSINESS CENTER FOR
HAYNER DEVELOPMENT
333 WILLIAMS CIRCLE
WILLIAMSBURG VIRGINIA

REVISIONS		
NO.	DATE	DESCRIPTION

Project No.	2017-13
Date	11.16.17
Scale	1/8" = 1'-0"
Drawn by	RBC
Checked by	RBC

BRANDON CURRENCE
REGISTERED
ARCHITECT

SHEET TITLE
DEMOLITION FLOOR PLAN

SHEET NUMBER
A102