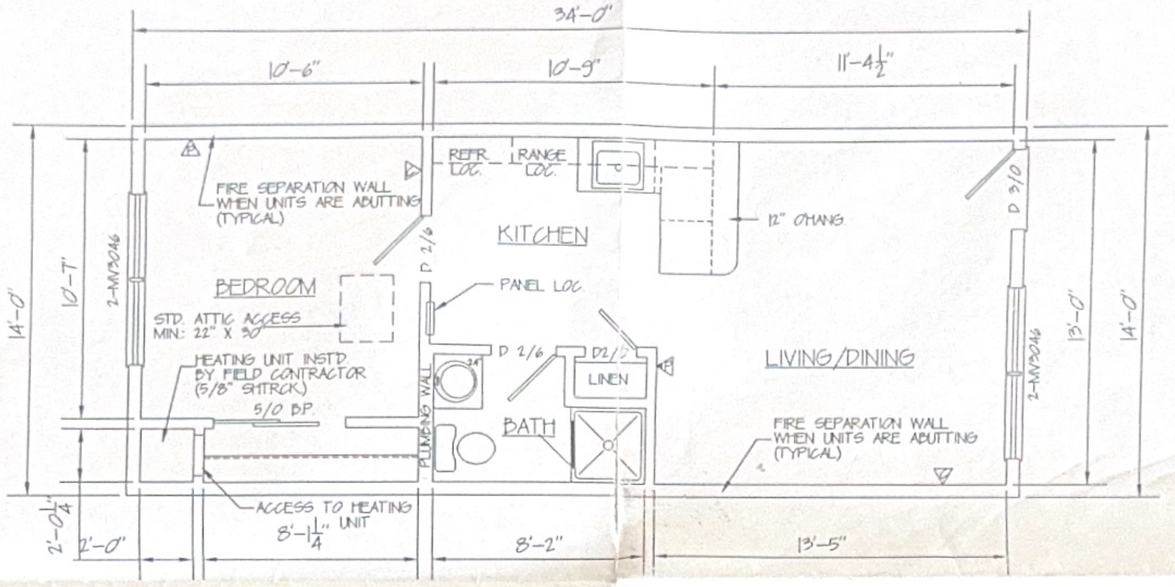

ROOM SCHEDULE

ROOM	AREA	LIGHT	VENT
LIVING/DINING	163.7 SF	21.6 SF	19.3 SF
KITCHEN	78.3 SF	*	*
BATH	33.5 SF	*	*
BEDROOM	111.0 SF	21.6 SF	11.8 SF

* = ROOM WITH MECHANICAL LIGHT & VENT

WINDOW SCHEDULE

MANUF'R	#	TYPE	MAT'L	SIZE
EVERCLAD	MV3046	DOUBLE HUNG	VINYL CLAD	3'-1 5/8" X 4'-9 1/4"

COLOR: WHITE GRILLES: NO

DOOR SCHEDULE

MANUF'R	#	TYPE	MAT'L	SIZE
STANLEY	K-1	6-PANEL	MTL. INSUL.	3'-0" X 6'-8"

INTERIOR FINISH: INTEGRITY SPECS.

DOORS: 6-PANEL HARDBOARD

MOULDING: PAINTED

CEILING HEIGHT: 7'-6 1/2"

SPECIALTIES:
PEEP-HOLE IN ENTRY DOOR

EXTERIOR FINISH:

SIDING: MAINSTREET VINYL SIDING

SHUTTERS: NONE

ROOF: TRUSSED
PITCH: 5/12
COLOR:
O'HANGS:

SPECIALTIES:

NOTES:

1. ALL INTERIOR DIMENSIONS ARE FROM SHEETROCK TO SHEETROCK
2. SEE HEADER SCHEDULE SHT. 7 OF 8 FOR BEAM SIZING @ ALL OPENINGS UNLESS OTHERWISE INDICATED.
3. THIS PLAN IS SUBJECT TO CODE REVIEW BY EPOCH

Revision: Date: By:

#2477-97

RENTAL UNIT

UNIT FLOOR PLAN

Customer: EPSTATHIADES/ SULLIVAN

Date: 10-10-97

Model Name: 14' X 34'

Sheet Title: TYPICAL

Scale: 1/4" = 1'-0"

Drawn By: JSA

EPOCH CORPORATION
ROUTE #106
P.O. BOX 235
PEMBROKE, N.H. 03275
(603) 225-3907

Sheet Number: 1A OF 8