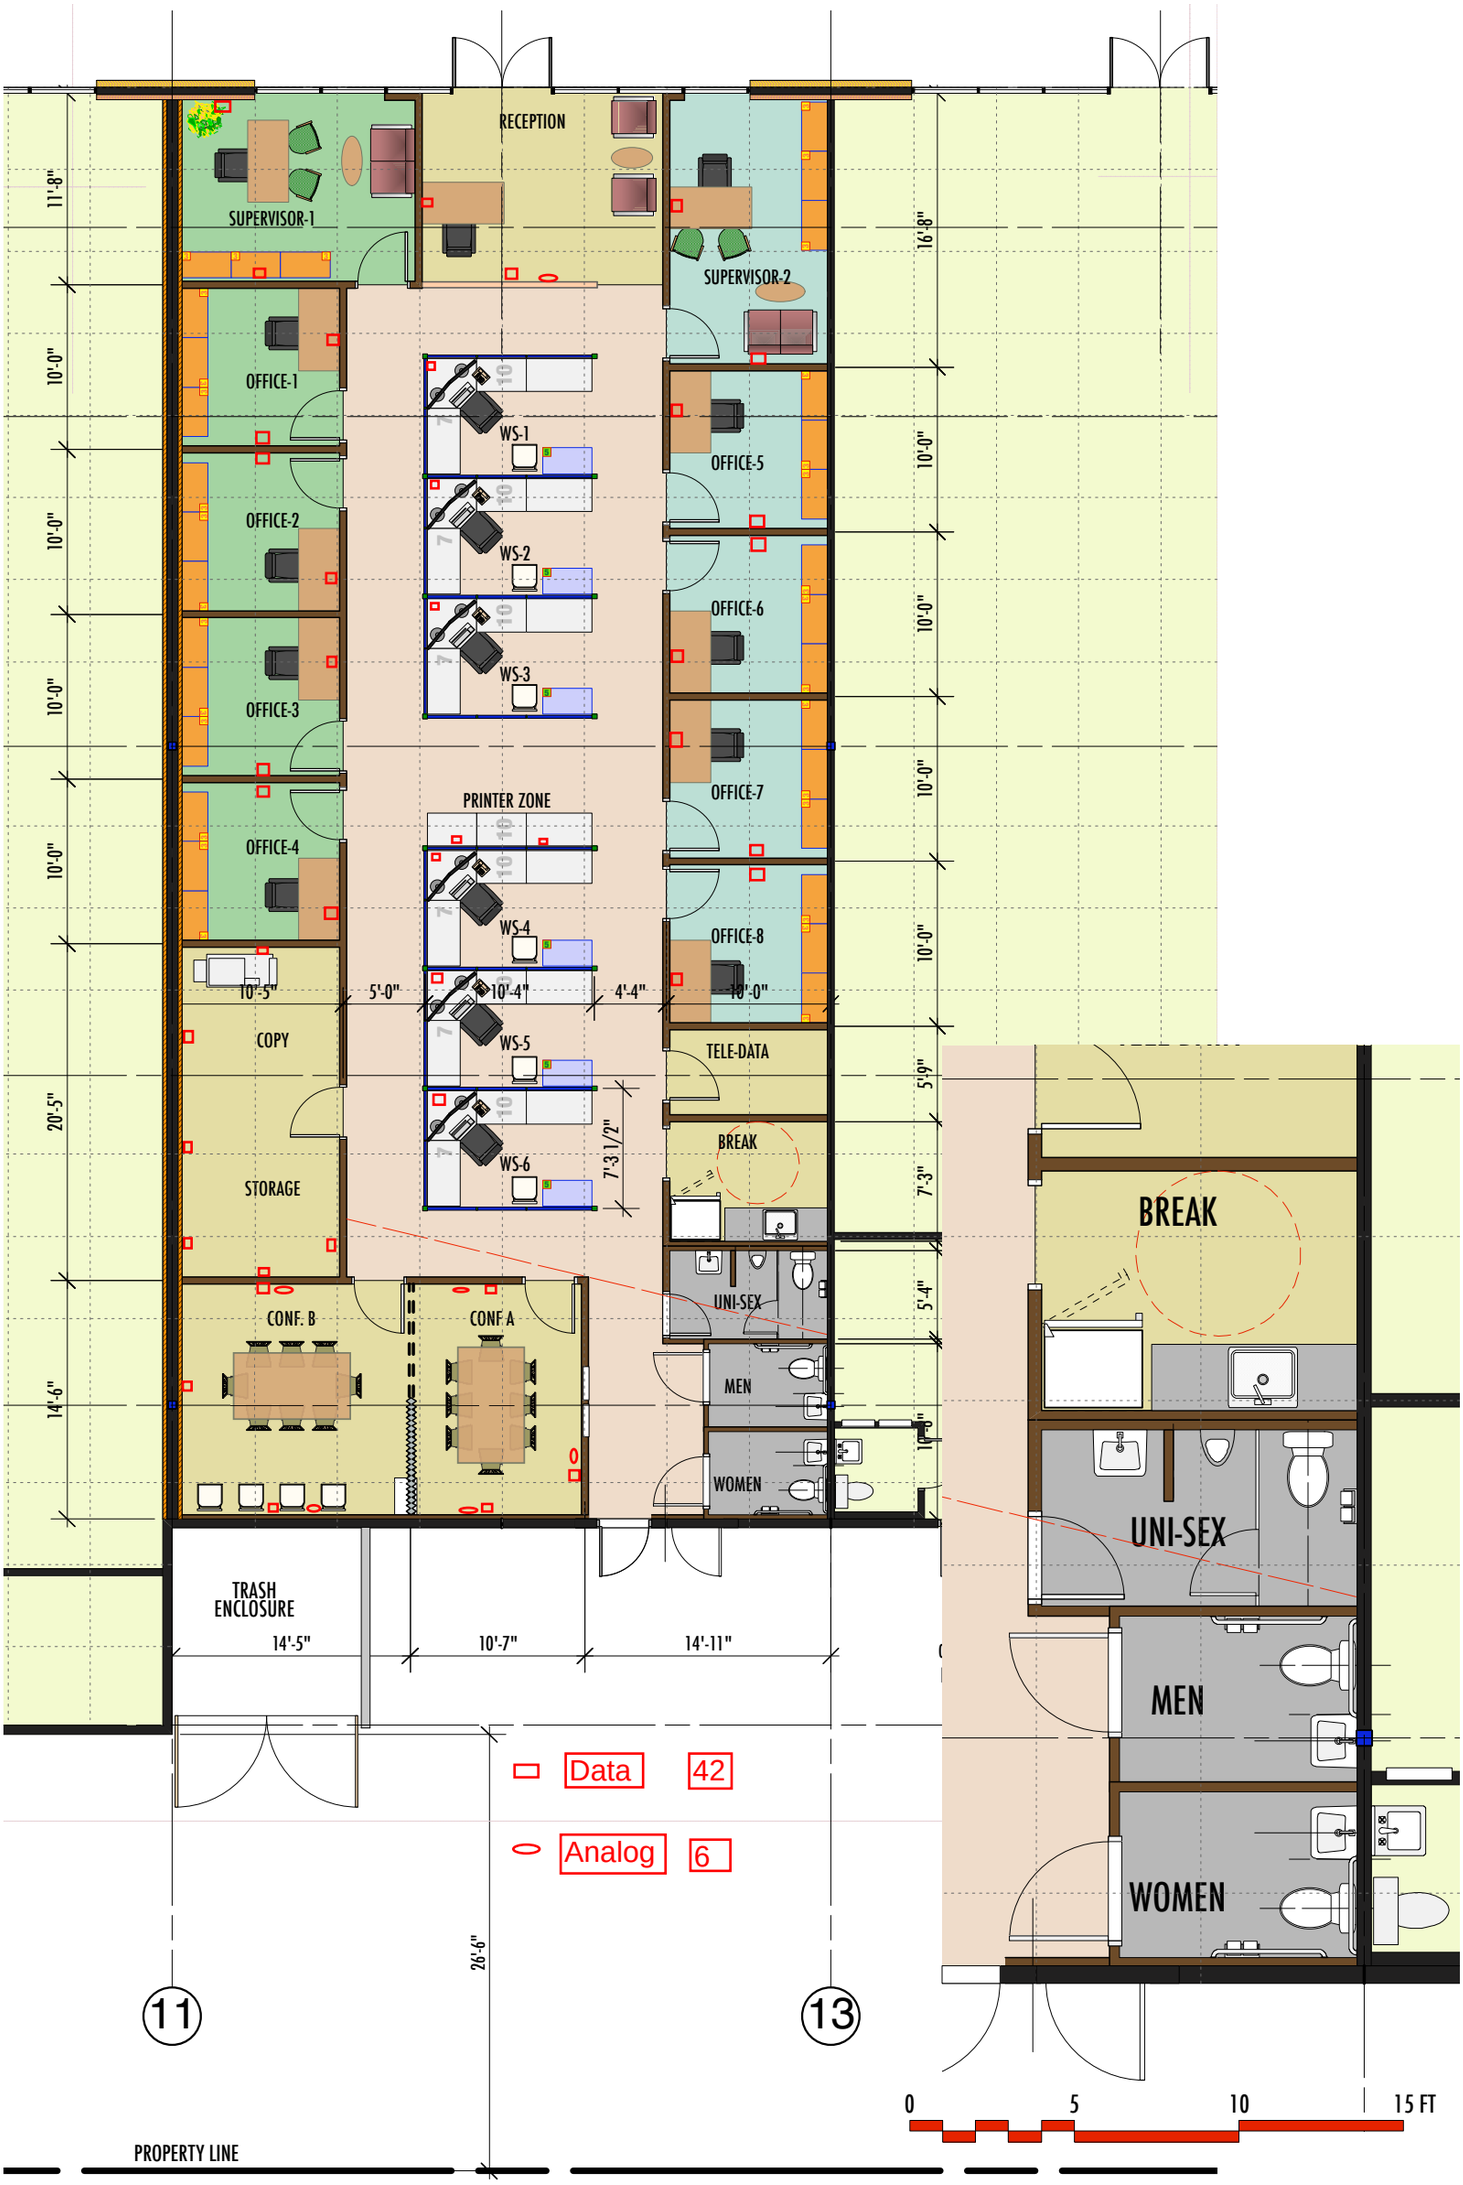

Texas Department of Rural Affairs

OPTION 4A

Bruhnke Architects

SugarOak Corporation

REVISED TENANT FLOOR PLAN

SUITE 15021
GULFWAY PLAZA
LAMARQUE, TEXAS
DATE ISSUED: 2010-01-27