ST LOT

ALLS
ALLS

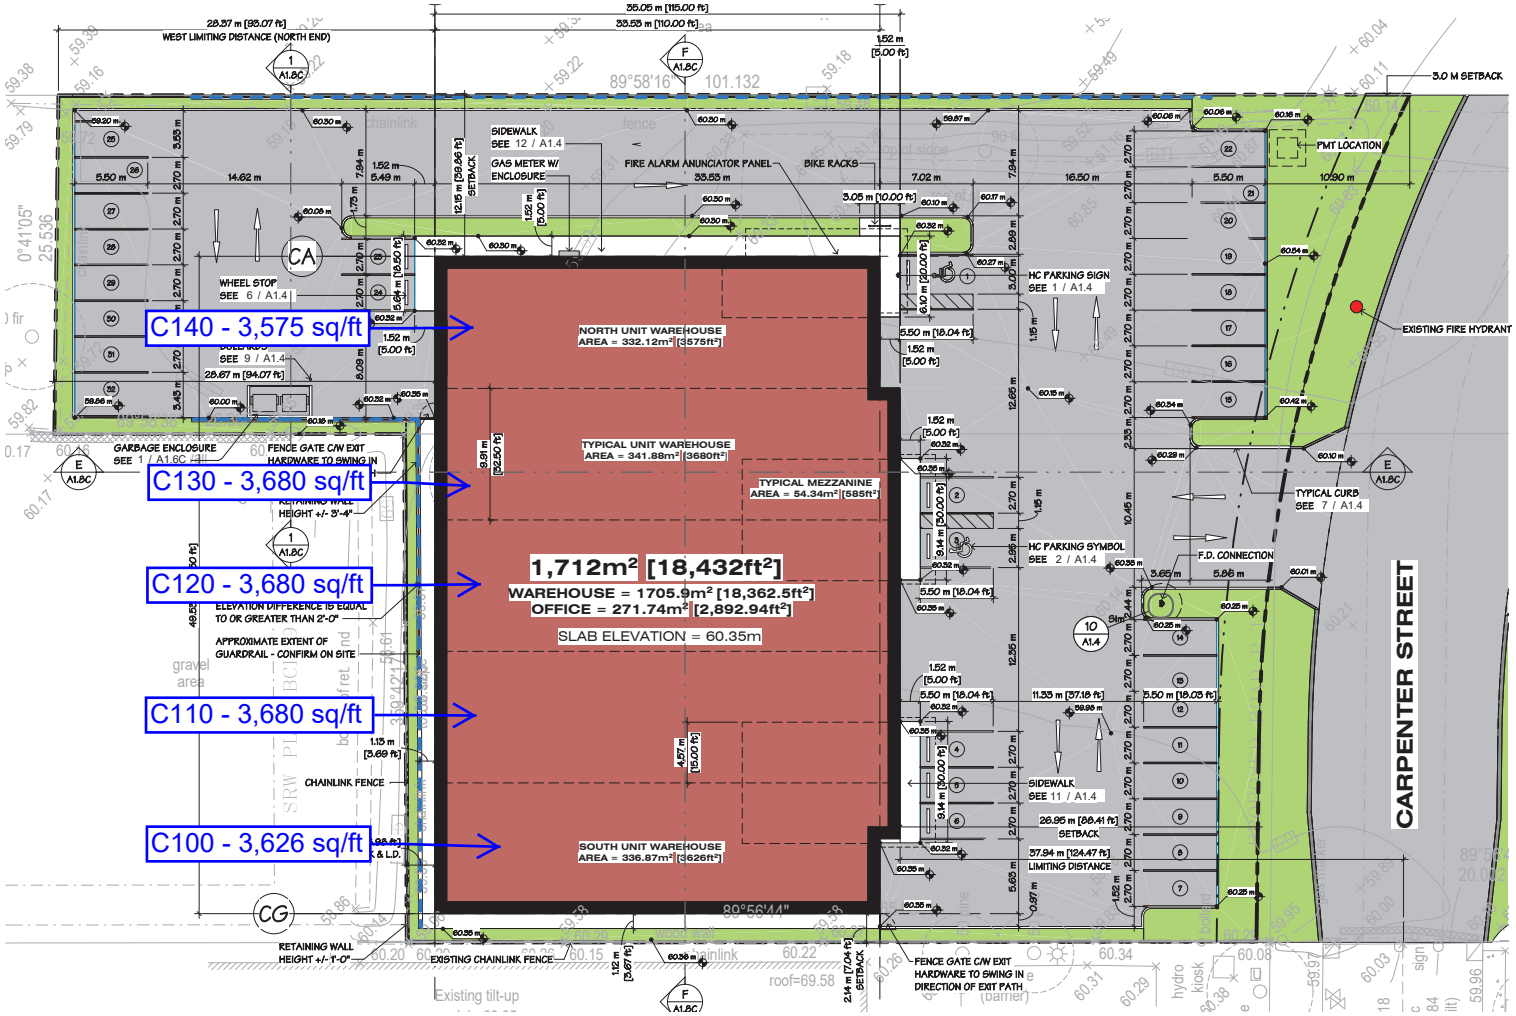

station one architects

604 793 9445 Chilliwack 9355 Y

DRAWING NAME
PROPOSED CA
INDUST
2105 CARP
ABBOTS

REVISIONS

NO.	DATE	DESCRIPTION
2	2019.11.01	Issued for Development Permit
5	2020.06.17	Issued for Final DP Approval
11	2021.03.11	Issued for Building Permit
13	2021.08.19	Issued for Construction

DRAWING NAME
CARPENTER STREET
SITE PLAN

JOB NO. 18001

SCALE As indicated

DATE AUG 2021

IT IS THE USER'S RESPONSIBILITY TO ENSURE THAT THE VERSION OF A DRAWING OR DOCUMENT THEY HAVE IS CONFIRMED ON SITE AND THAT THESE DOCUMENTS ARE OF THE MOST RECENT ISSUE. SOA ASSUMES NO RESPONSIBILITY FOR DAMAGES RESULTING FROM USE OF OUTDATED DOCUMENTS.

COPYRIGHT RESERVED. THIS DRAWING AND DESIGN IS AT ALL TIMES EXCLUSIVE PROPERTY OF THE ARCHITECT AND SHALL NOT BE REPRODUCED, FORWARDED OR DISSEMINATED IN ANY FORMAT WITHOUT THE EXPRESS PERMISSION OF SOA