DOMESTIC TAP NOTES

- CONTRACTOR TO CONTACT 866-736-6421 FOR COORDINATION
- TN AMERICAN WATER TO INSTALL TAP, VALVE, LINE TO METER AND METER
- CONTRACTOR TO INSTALL 2" WATER LINE FROM METER
- CONTACTOR RESPONSIBLE FOR ALL FEES REQUIRED BY TN AMERICAN WATER

FIRE LINE TAP NOTES

- CONTRACTOR TO CONTACT 866-736-6421 FOR COORDINATION
- CONTRACTOR TO DIG OPEN AND PREPARE EXISTING 12" WATER LINE
- TN AMERICAN WATER TO PROVIDE AND INSTALL TAPPING SLEEVE AND TAPPING VALVE
- CONTRACTOR TO COMPLETE BACKFILL, PAVEMENT AND GRASSING AS REQUIRED
- CONTRACTOR TO INSTALL 6" DIP FROM TAP
- CONTRACTOR RESPONSIBLE FOR ALL FEES REQUIRED BY TN AMERICAN WATER

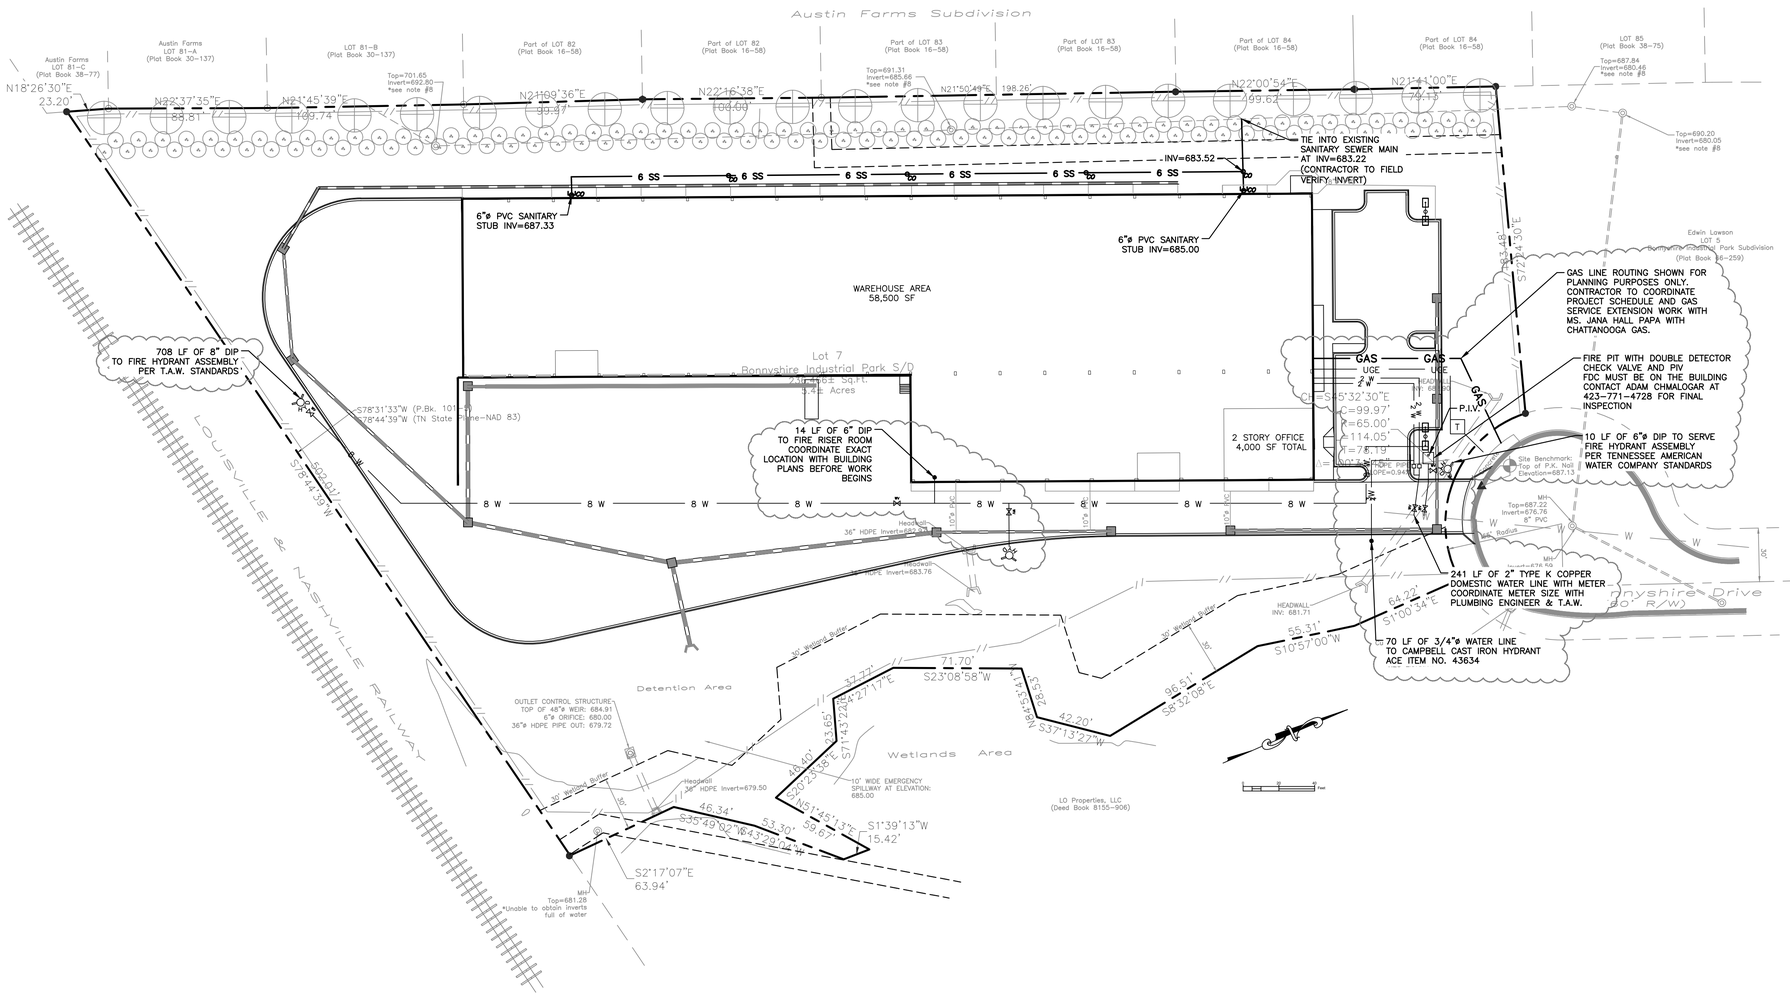

		ROPOSED
		6 W
		SS
		D
		GE
		GT
		AS
		750
1' INTERVALS	751	751
SPOT ELEVATION	×751.50	750.50
STORM SEWER		
CATCH BASIN		
LIGHT POLE (SEE SITE ELECTRICAL PLANS)		

CIVIL ENGINEER:
MILLER-McCOY, INC.
CONSULTING ENGINEERS
915 CREEKSIDE ROAD CHATTANOOGA, TENNESSEE 37406
PHONE (423) 698-2661 FAX (423) 698-2664

PLANS PREPARED FOR:
LO PROPERTIES, LLC
6926 Bay Crest Lane
Harrison, TN 37341

PROJECT:
TEI WAREHOUSE & OFFICE
7235 Bonnyshire Drive
Chattanooga, TN
Tax Map: 138 001.05

REVISIONS		
1	REVISION #2	5/20/20
2		
3		
4		
5		
6		
7		
8		
9		
10		

SHEET NAME:
SITE UTILITY PLAN

DATE:	2-26-20
DRAWN BY:	DPC
CHECKED BY:	RWM
PROJECT NO.:	20-017
SHEET NUMBER:	C-6

Z:\20017-Lo Properties Warehouse Lot 7 Bonnyshire\Dwgs\20017-Master No Infiltration Beds.dwg