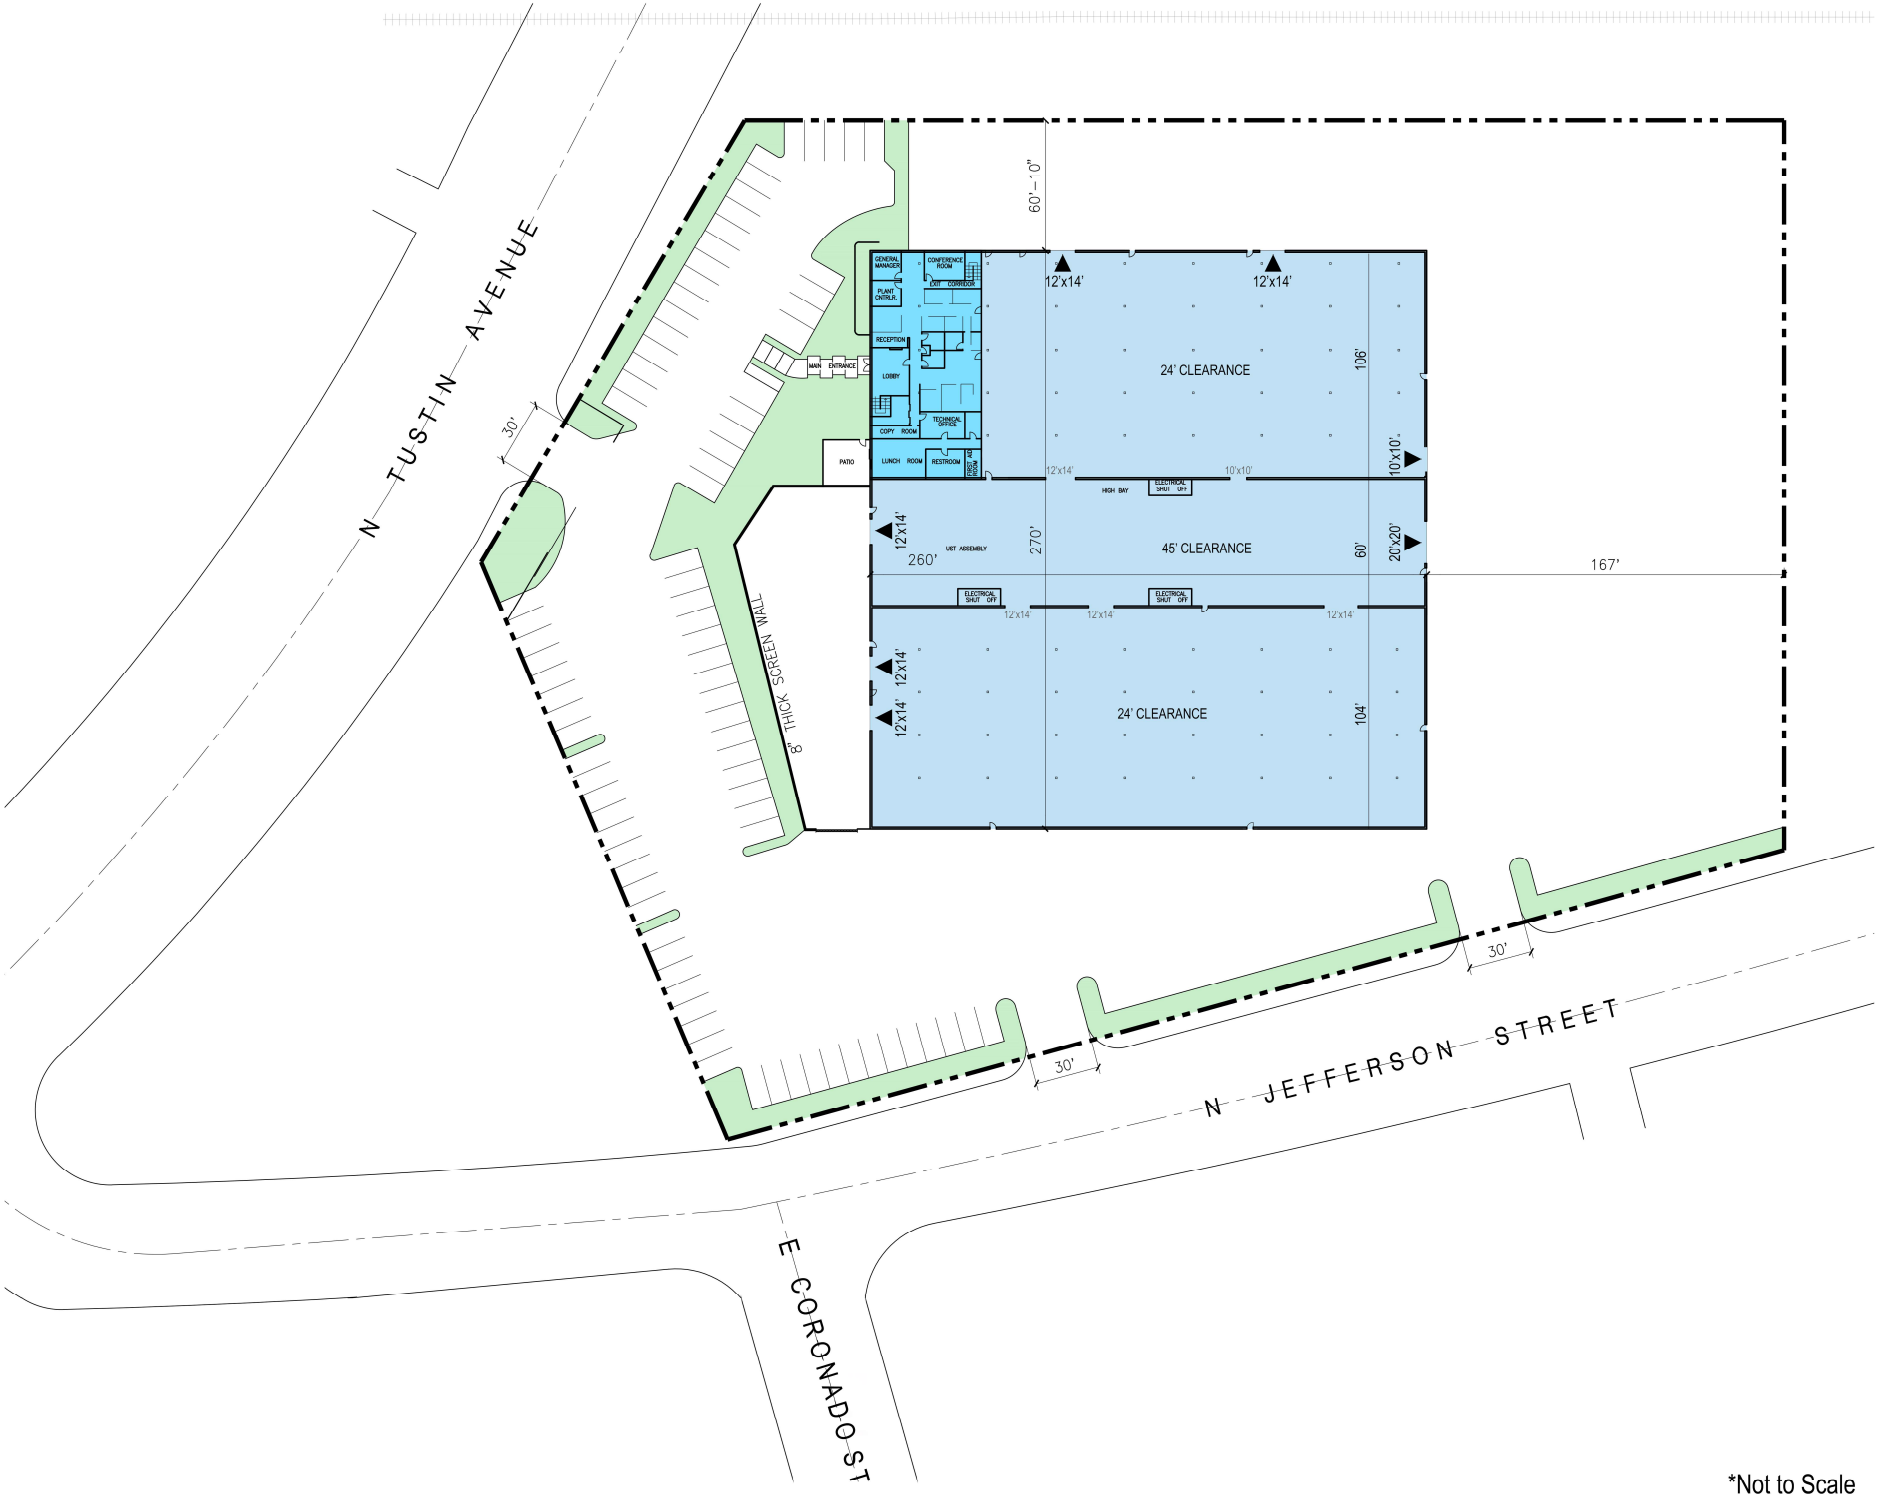
N TUSTIN AVENUE
N JEFFERSON STREET
E CORONADO ST
30'
30'
30'
60'-0"
GENERAL MANAGER
CONFERENCE ROOM
PLANT CHIEF
UST CORRIDOR
RECEPTION
LOBBY
MAIN ENTRANCE
COPY ROOM
TECHNICAL OFFICE
LUNCH ROOM
RESTROOM
PATIO
12'x14'
12'x14'
24' CLEARANCE
106'
10'x10'
12'x14'
10'x10'
HIGH BAY
ELECTRICAL SHUT OFF
12'x14'
260'
UST ASSEMBLY
270'
45' CLEARANCE
60'
20'x20'
167'
ELECTRICAL SHUT OFF
ELECTRICAL SHUT OFF
12'x14'
12'x14'
12'x14'
12'x14'
12'x14'
24' CLEARANCE
104'
8" THICK SCREEN WALL

*Not to Scale