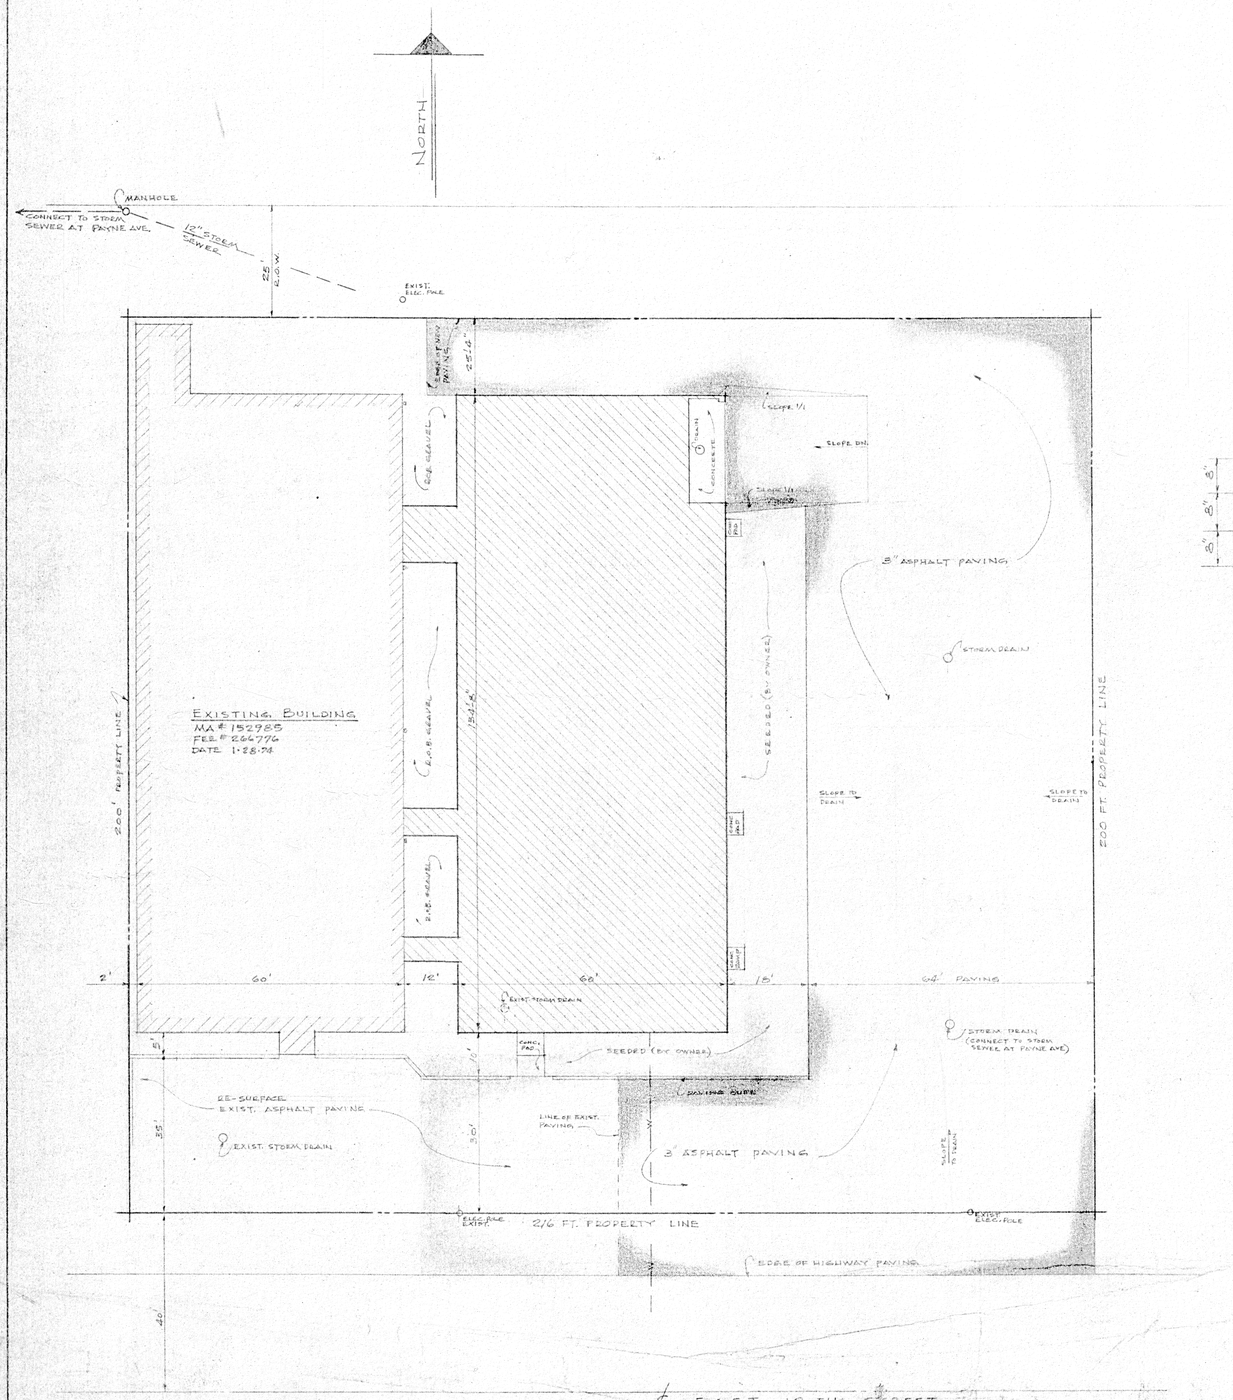

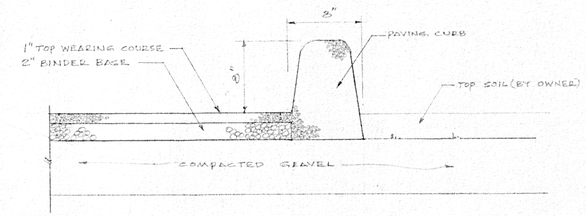

ASPHALT PAVING DETAIL

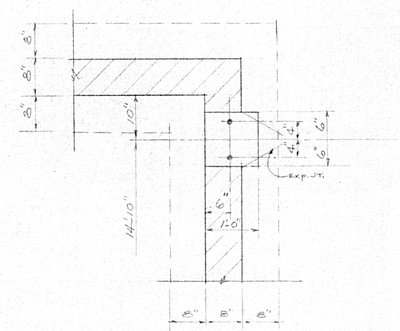

DETAIL "F" DWG. #2

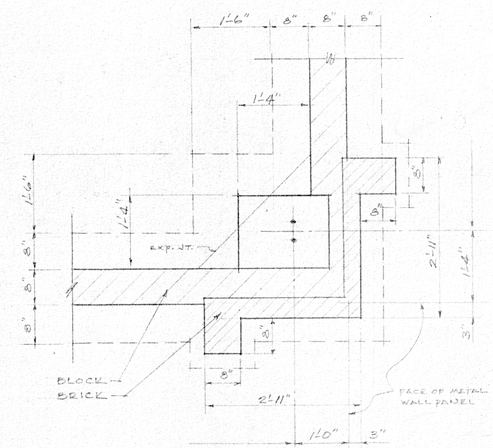

DETAIL "G" DWG. #2

NEW OFFICE AND METAL PARTS STORAGE BLDG.
FOR
ERIE BEARINGS INC.
1452 EAST 12TH ST.
ERIE, PA.

KOLB & ASSOCIATES
GENERAL CONTRACTORS
1703 PENINSULA DR. — ERIE, PA. 16505

R. P. Schrechengost
ENGINEER 20309-E
PENNSYLVANIA

JOB NO	DWN.	DATE	APPROVAL	DWG. NO.
036-461	dj	9-25-80		1 of 6