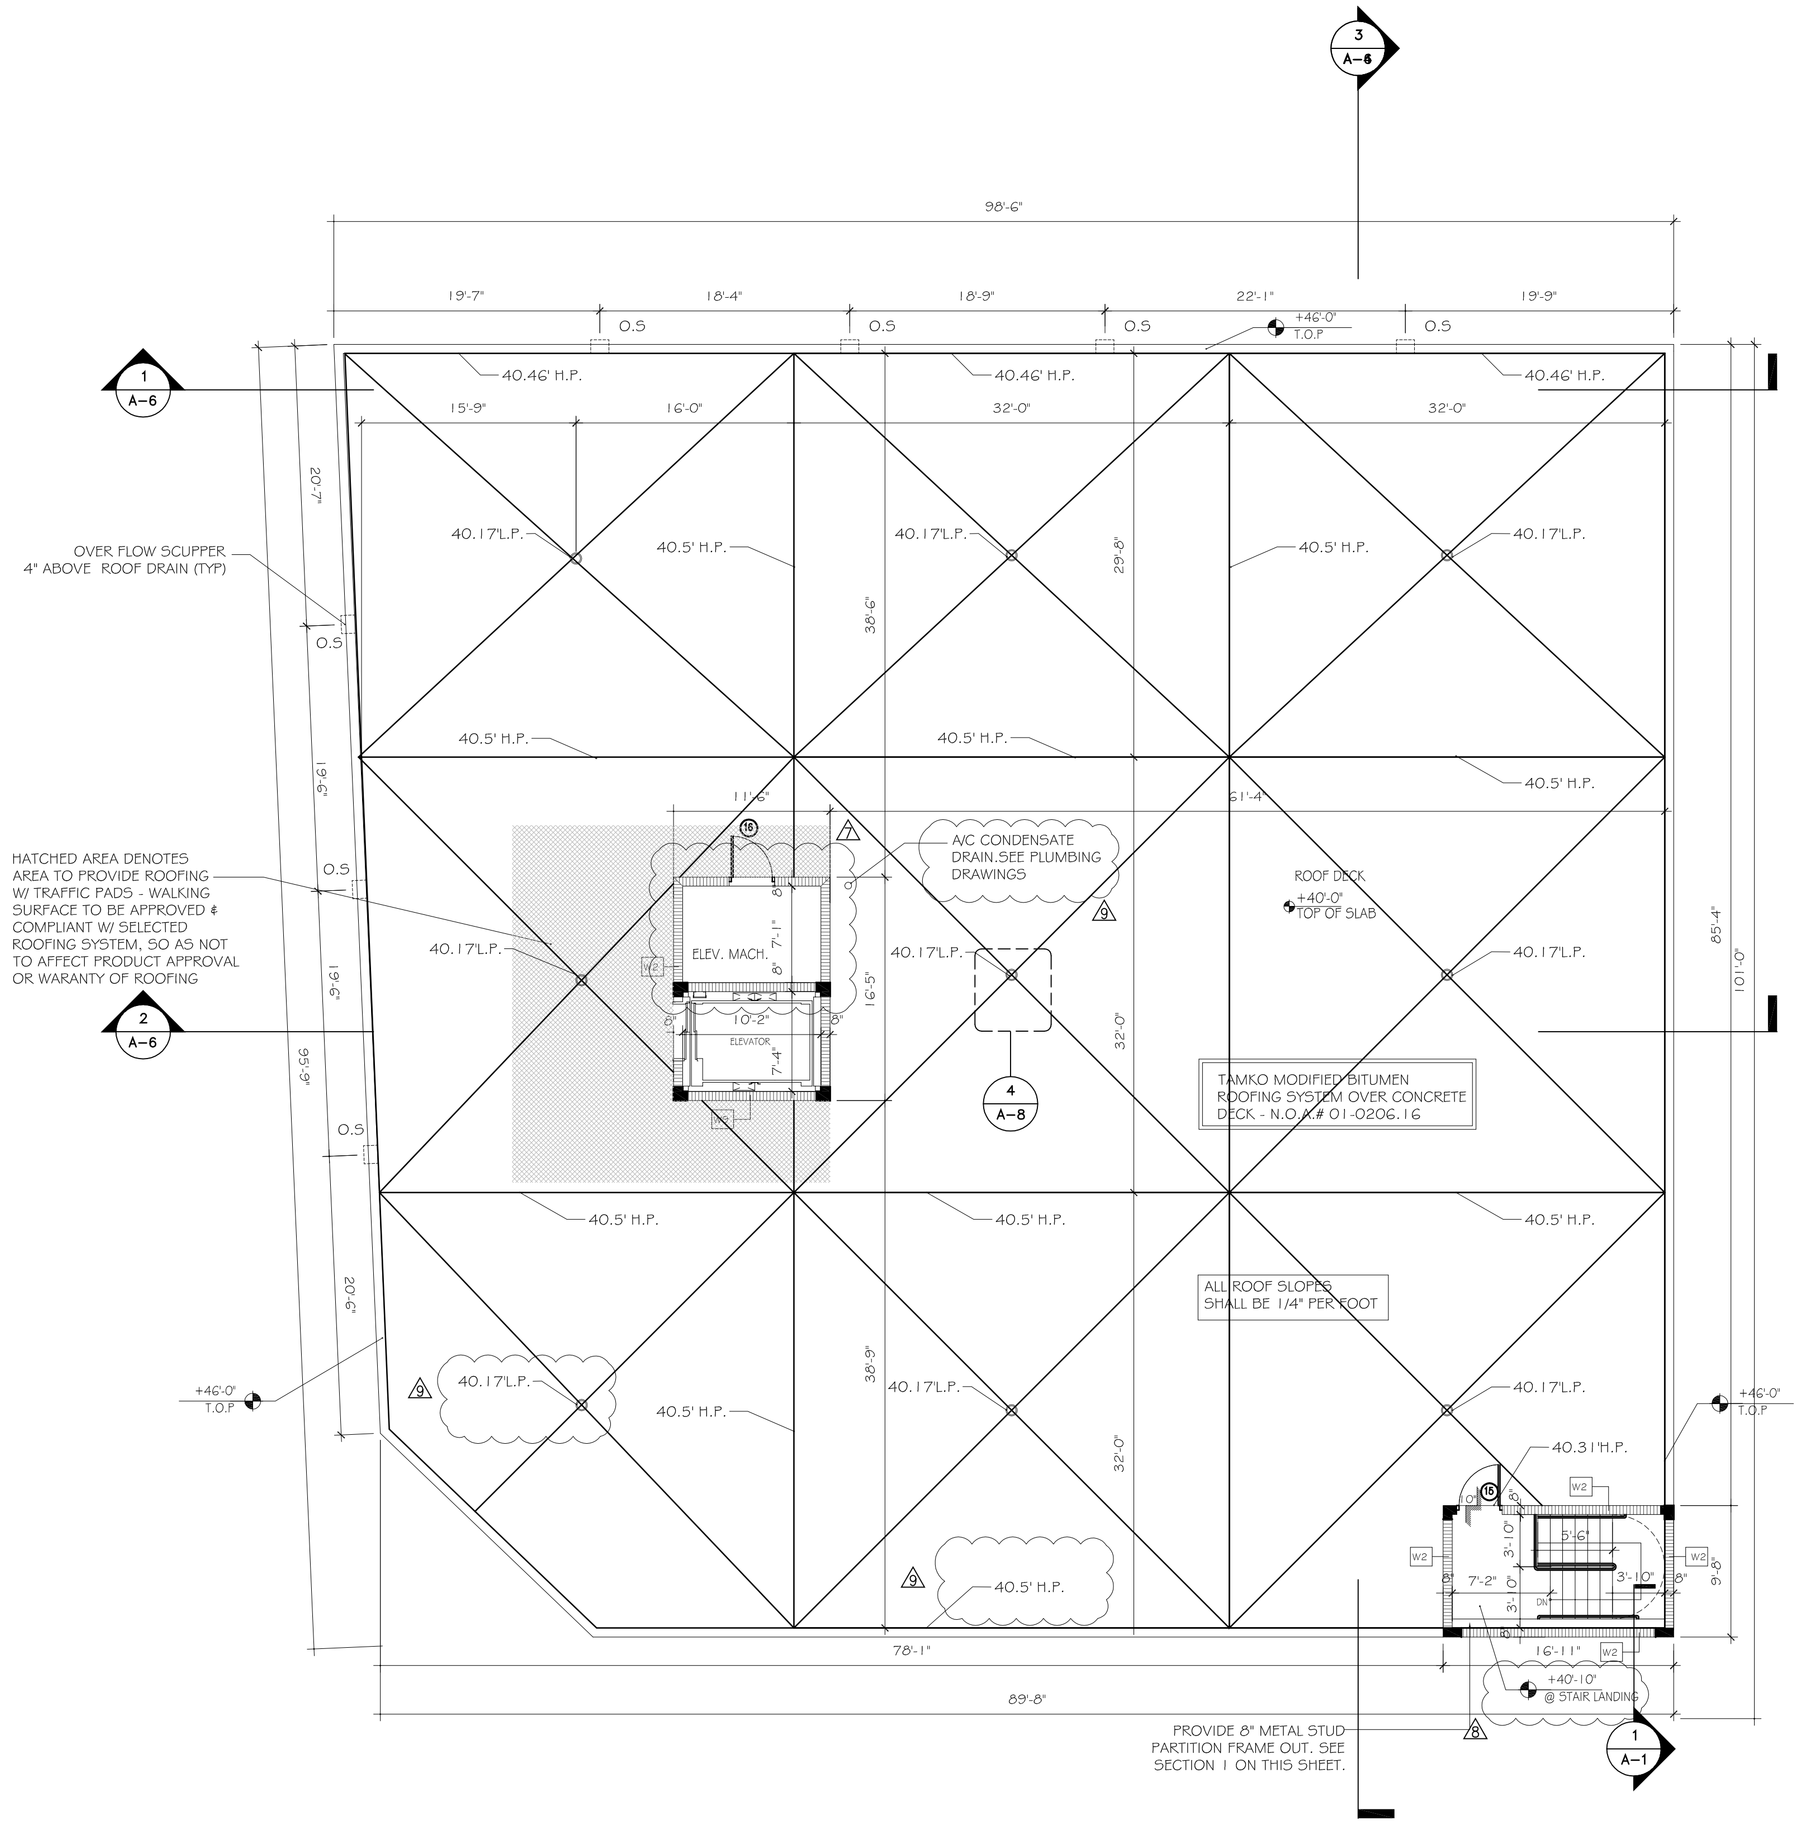

OVERFLOW SCUPPERS CALCULATIONS:

Area of roof = 8377 sq. ft.

Area of overflow scupper required:
(as per Fig. 1616.3) = 85 sq. in.

Min scupper dimensions = 4"x4" = 16 sq. in.

Scupper area provided = 7 scuppers=
16 sq.in. x 7 = 112 sq. in.

ROOF PLAN - LEVEL +40'-0"

SCALE: 1/8" = 1'

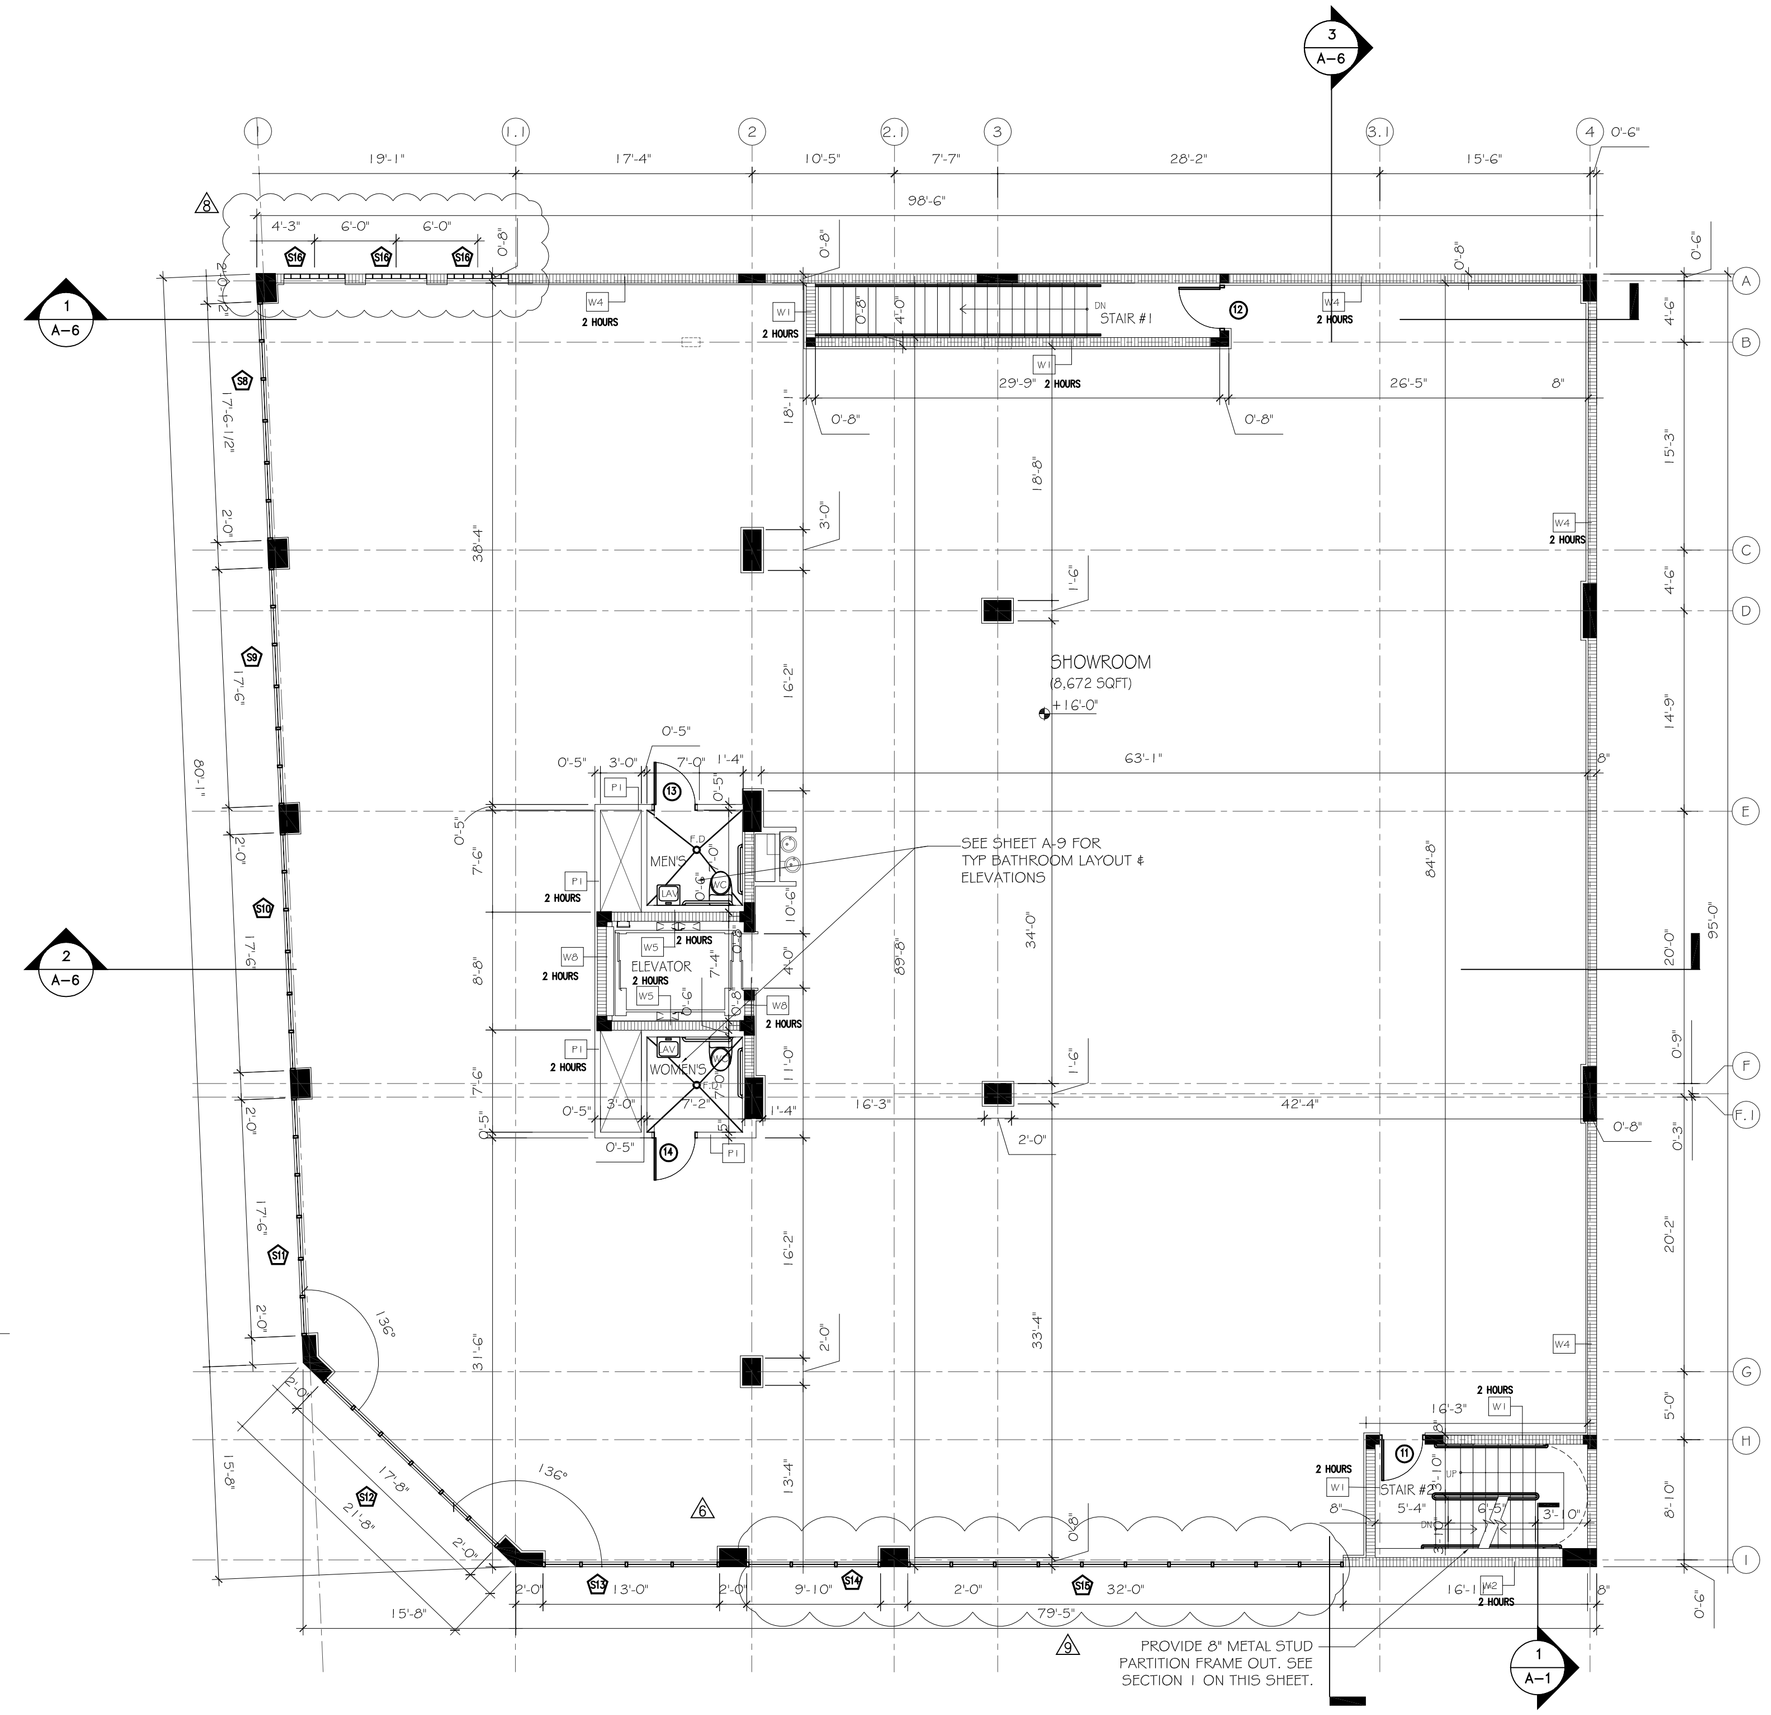

SECOND FLOOR PLAN - LEVEL +16'-0"

SCALE: 1/8" = 1'

Revisions		
No.	Date	Description
1	11-17-05	BLDG. DEPT.
2	01-30-06	BLDG. DEPT.
3	03-21-06	BLDG. DEPT.
4	04-27-06	BLDG. DEPT.
5	04-28-06	BLDG. DEPT.
6	08-13-08	ENLARGED ELEV. MACH.RM
7	09-05-08	OWNER'S REVISIONS
8	10-13-08	OWNER'S REVISIONS

ALL DRAWINGS AND WRITTEN MATERIAL APPEARING HEREIN CONSTITUTE THE ORIGINAL AND UNPUBLISHED WORK OF KOBI KARP AIA, AND MAY NOT BE DUPLICATED, USED, OR DISCLOSED WITHOUT THE EXPRESS WRITTEN CONSENT OF KOBI KARP ARCHITECTURE & INTERIOR DESIGN, INC. AIA. (c) 2002

TO THE BEST OF MY KNOWLEDGE THE PLANS AND APPLICABLE SPECIFICATIONS COMPLY WITH THE MINIMUM BUILDING CODES AND THE APPLICABLE FIRE-SAFETY STANDARDS AS DETERMINED BY THE LOCAL AUTHORITY IN ACCORD. WITH THIS SECTION AND 633 FLORIDA STATUTES, CHAPTER 1 (0513.4.4 OF <SOUTH FLORIDA BUILDING CODE 1994>

Project:

ORIENTAL RUG SHOWROOM

311 NE 28th Street, Miami Florida 33137

Sheet Title:

SECOND/ ROOF FLOOR PLAN

Lic. # AR0012578

ARCHITECTURE
INTERIOR DESIGN
PLANNING

KOBI KARP
AIA / ASID / NCARB
Reg. # 0002-0006
(305) 752-2537
Fax (305) 752-2537
17100 Collins Ave. Suite 209
Miami Beach, Florida 33160

KOBI KARP

Date	AUGUST 29, 2004
Drawn by	PV
Checked By	JC
Scale	AS SHOWN

Sheet

A-2

CAD ID: