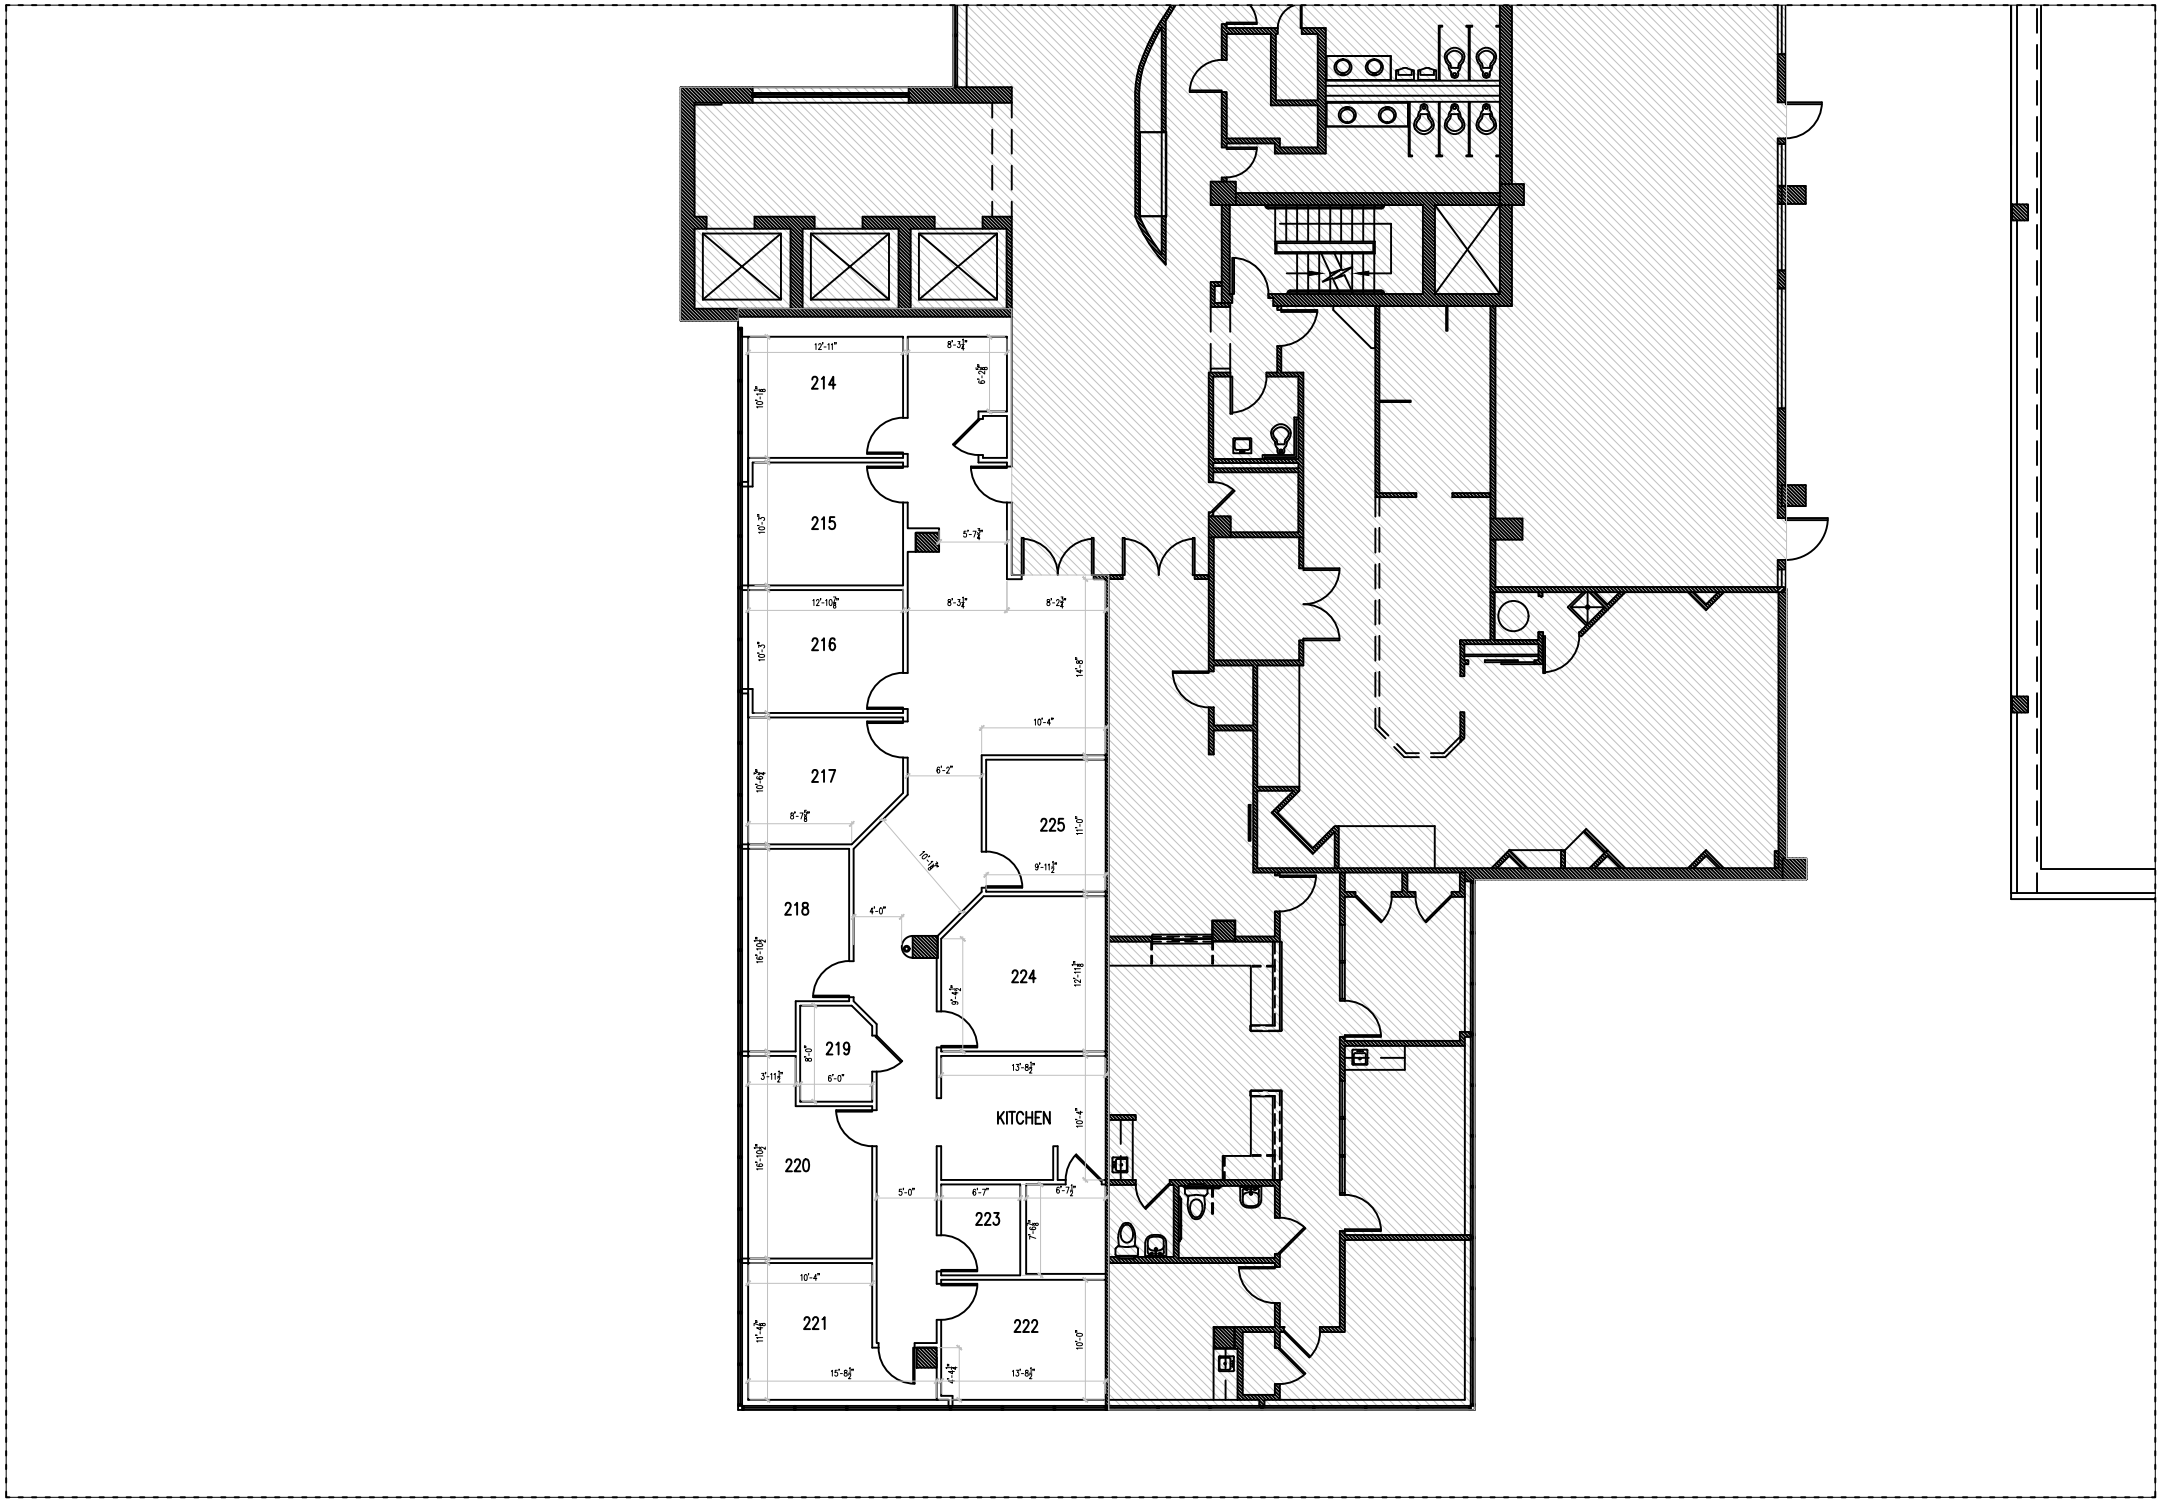

FLOOR PLAN