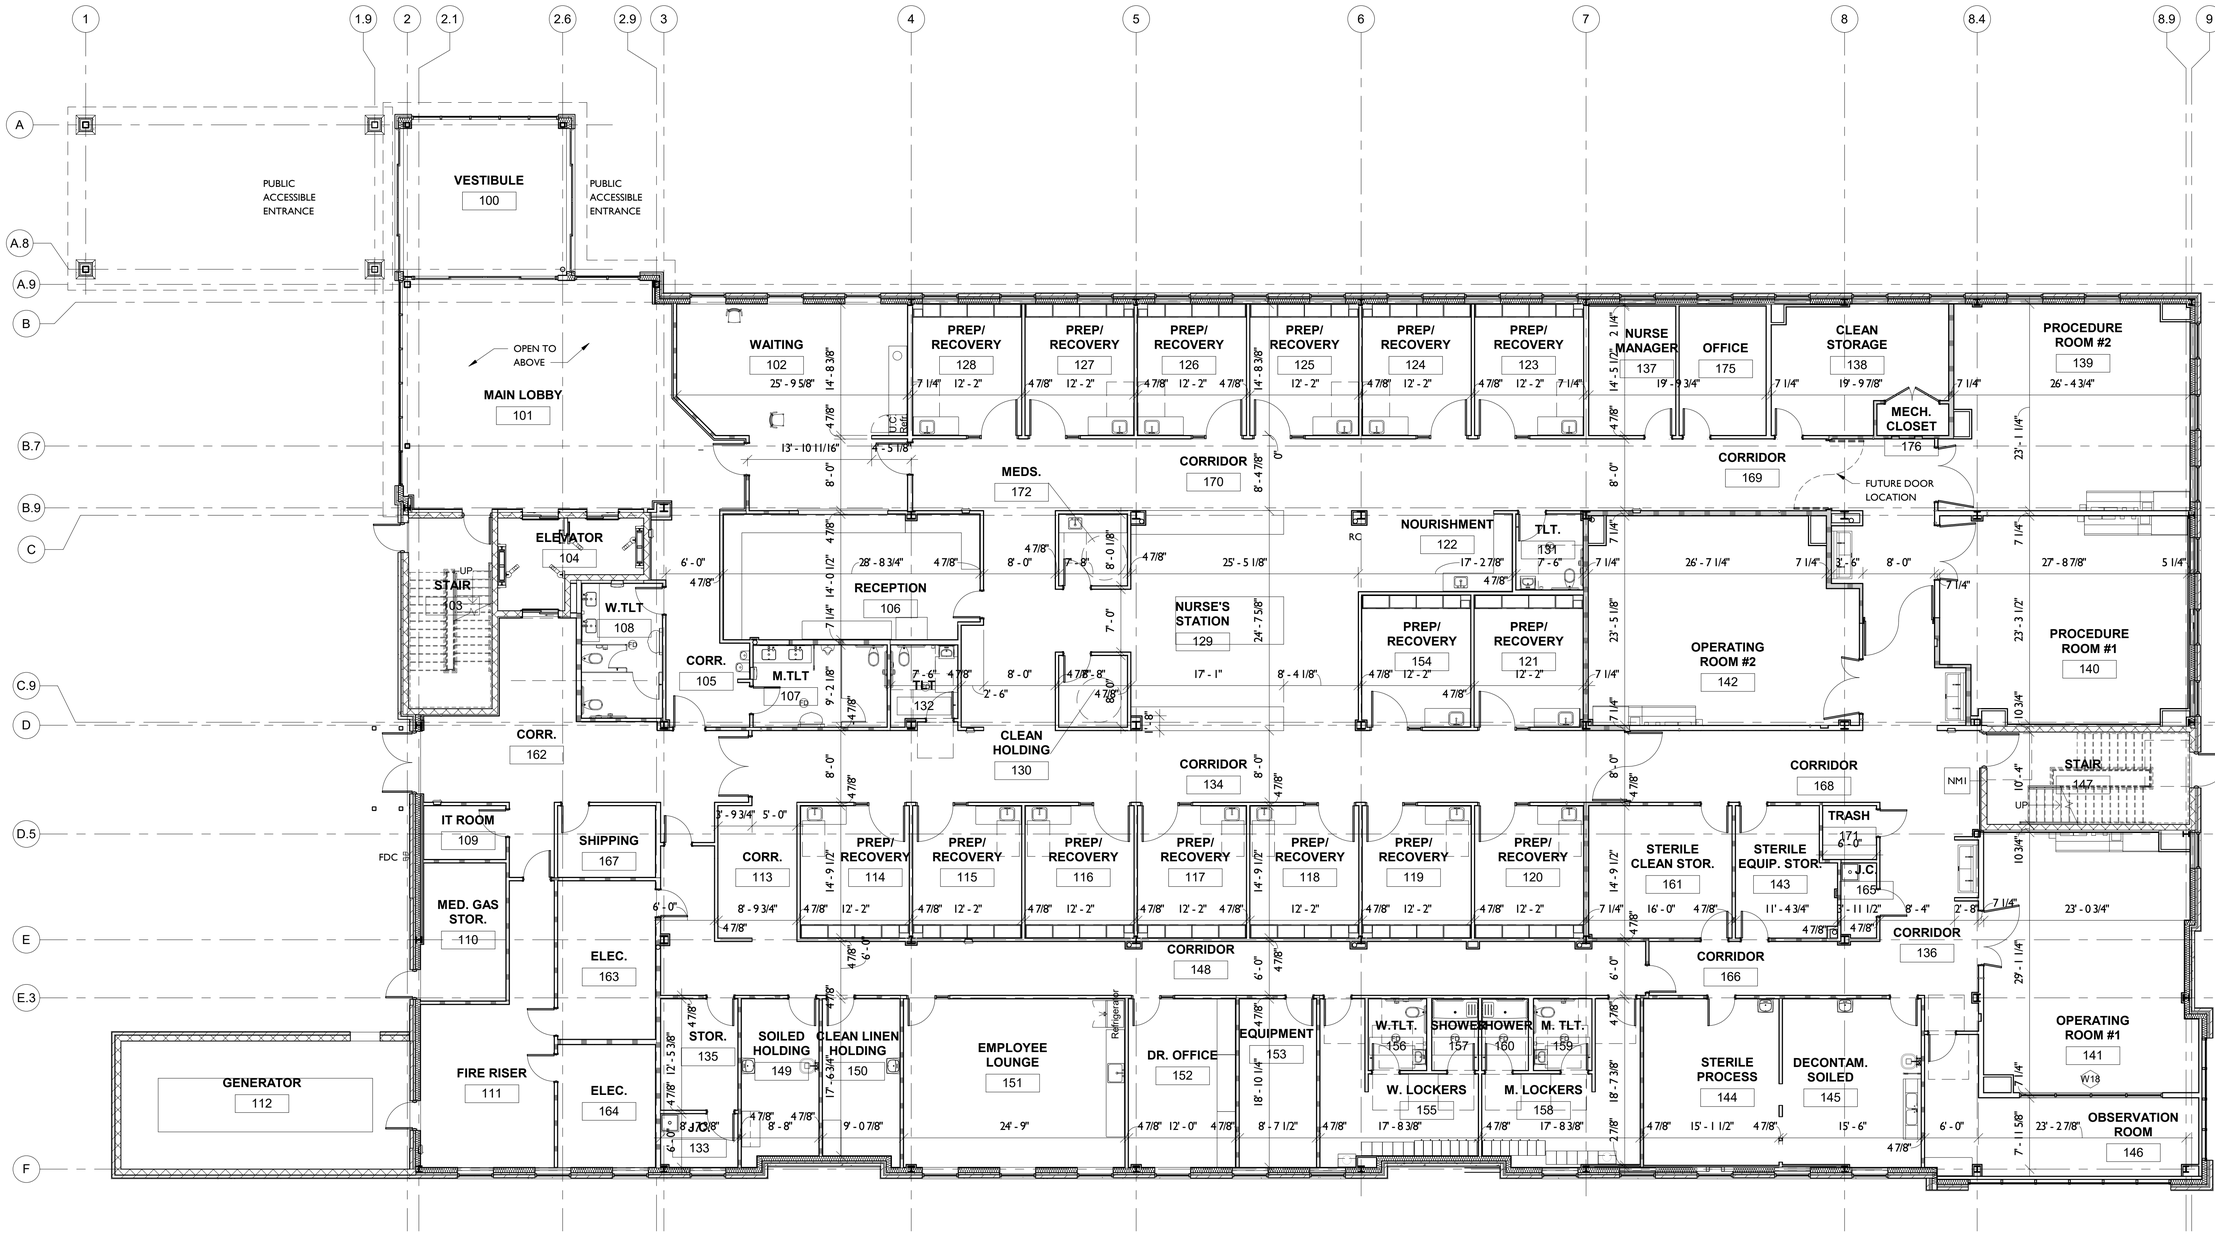

FIRST FLOOR PLAN

SCALE: 1/8" = 1'-0"

BOWERS+ASSOCIATES
ARCHITECTURE DESIGN
2400 SOUTH HURON PARKWAY + ANN ARBOR, MI 48104
P: 734.975.2400 + F: 734.975.2410
WWW.BOWERSARCH.COM

CONSULTANT + NAME

PROJECT + INFORMATION

OUTPATIENT SURGICAL CENTER

1410 SOUTH BLVD. E. SUITE 100
ROCHESTER HILLS, MI. 48307

PROJECT + NUMBER

19-407

ISSUE + DATE

04 APR 2022

SHEET + TITLE

FIRST FLOOR PLAN

SHEET + NUMBER

A 1.00 TI

© copyright 2020 Bowers + Associates, Inc.