# ELEVATIONS




4 SOUTH ELEVATION
SCALE: 1/8" = 1'-0"




2 WEST ELEVATION
SCALE: 1/8" = 1'-0"

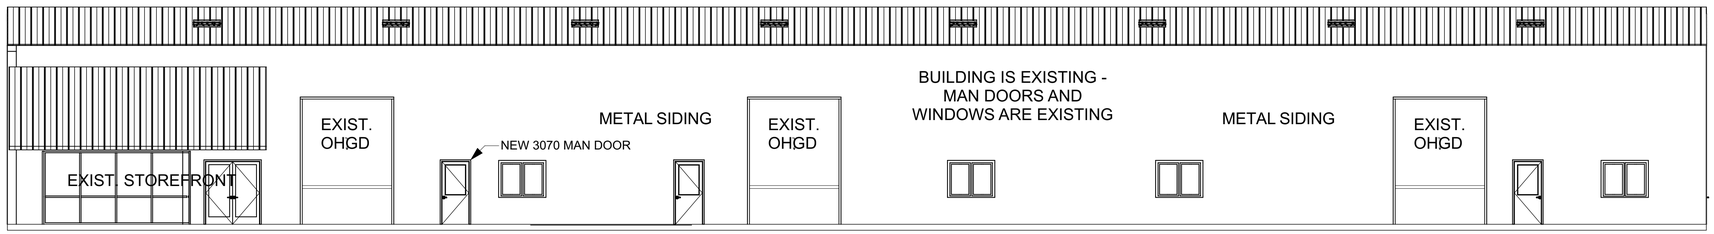


1 EAST ELEVATION
SCALE: 1/8" = 1'-0"

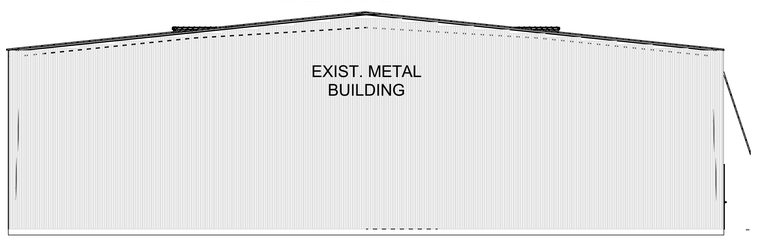


3 NORTH ELEVATION
SCALE: 1/8" = 1'-0"


R. E. KINDRED & ASSOCIATES ARCHITECT
5851 Legacy Circle #600
Plano, Texas 75024
Phone: 214-235-2646
e-mail: roy@rekarchitect.com

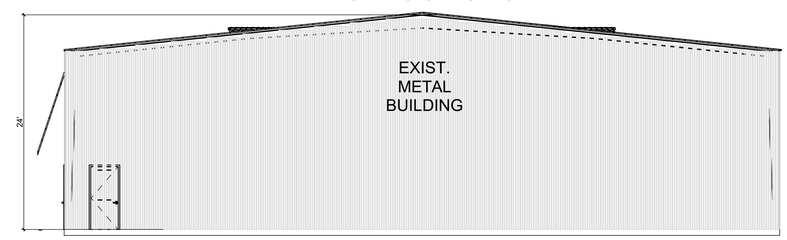
| Status | Comment |
|---|---|

REGISTERED ARCHITECT ROY EUGENE KINDRED STATE OF TEXAS
10/10/2021

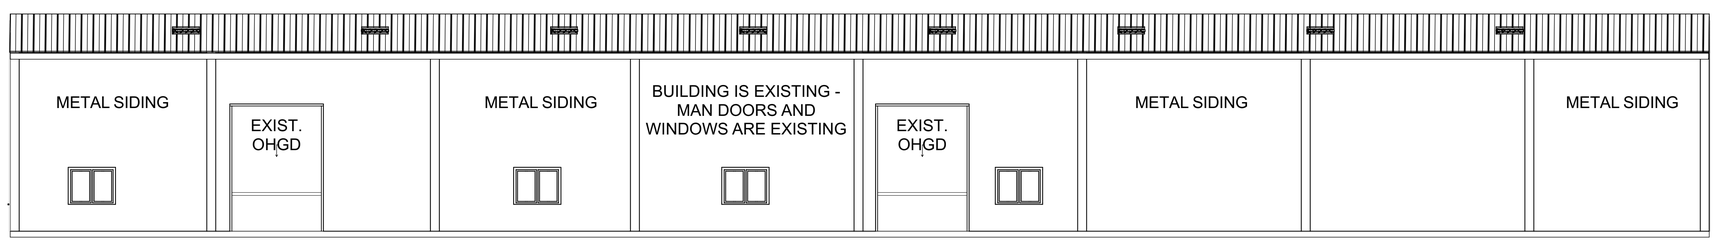PAL PROPERTY INVESTMENTS, LLC
1261 West Hurst Blvd., Hurst, Texas 76053

| REVISIONS | DATE |
|---|---|

| | |
|---|---|
| Date: | |
| Scale: | AS NOTED |
| Drawn: | |
| Job: | |
| Sheet | |

A-103

SHEET 3 OF 3
Plotted On: 10/10/2021

I:\Ancelary stuff on desktop\FROM MAIN COMPUTER\HURST BUILDING\1261 West Hurst (2).pln